EXISTING TERRACE AVENUE TYPICAL SECTION

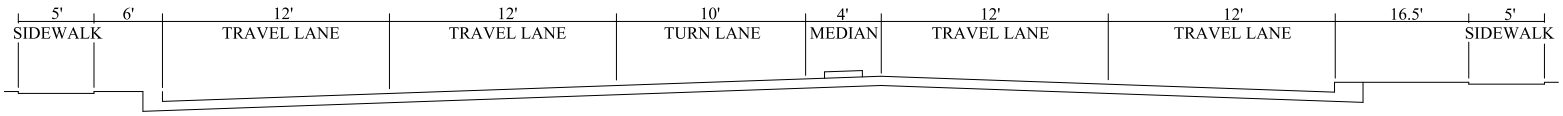
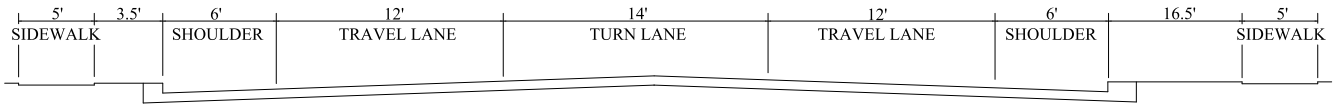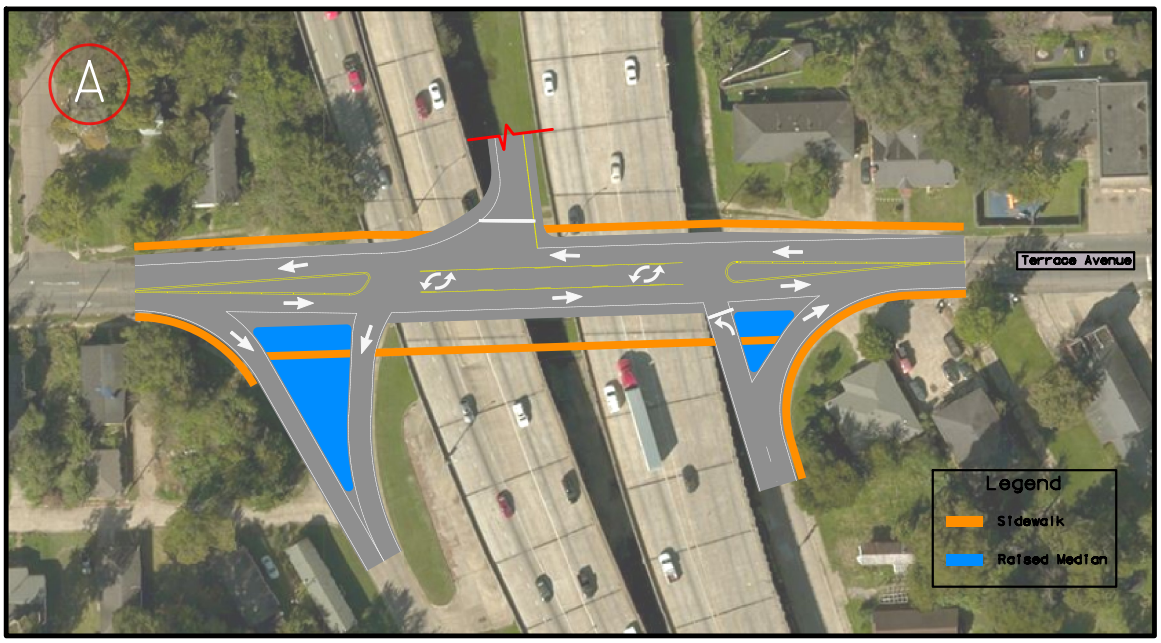
PROPOSED TERRACE AVENUE TYPICAL SECTION