12-11-2017

95% PRELIMINARY PLANS

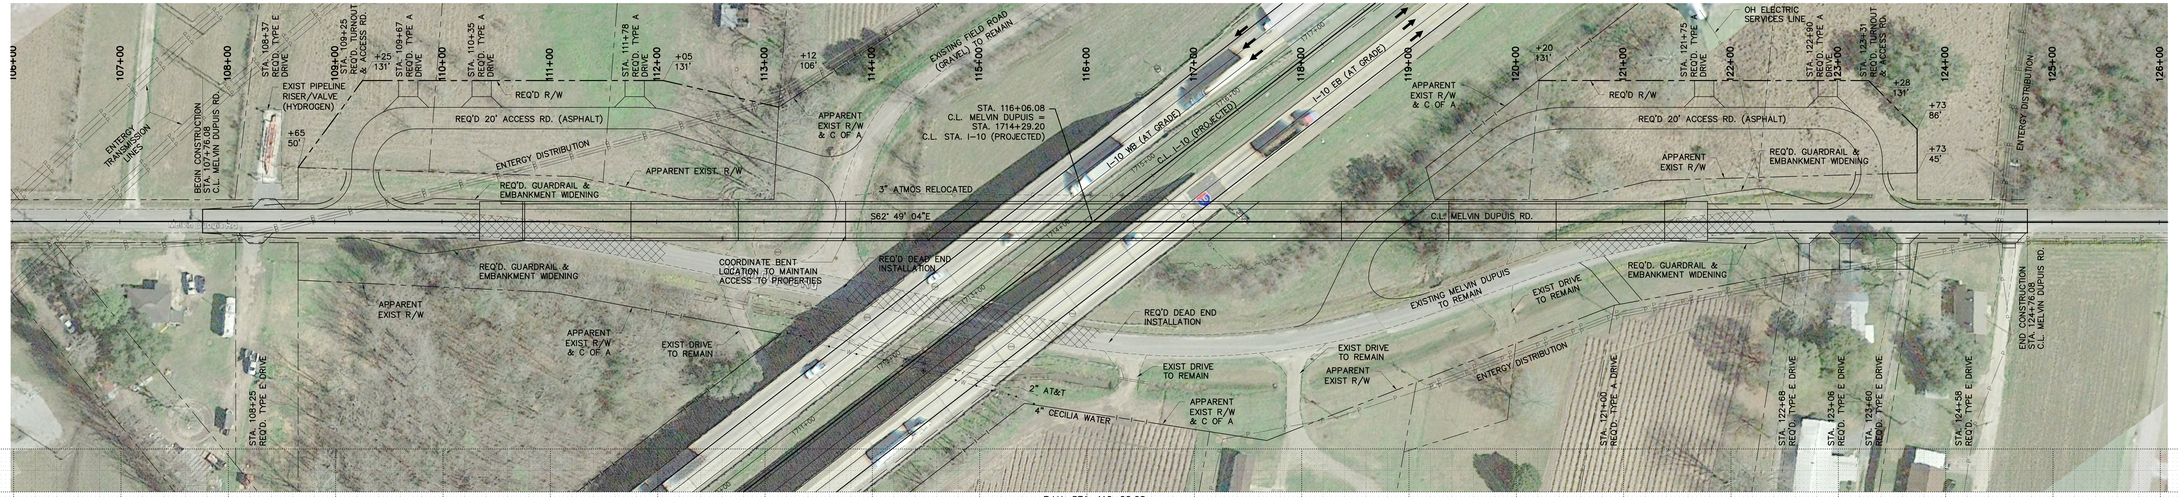

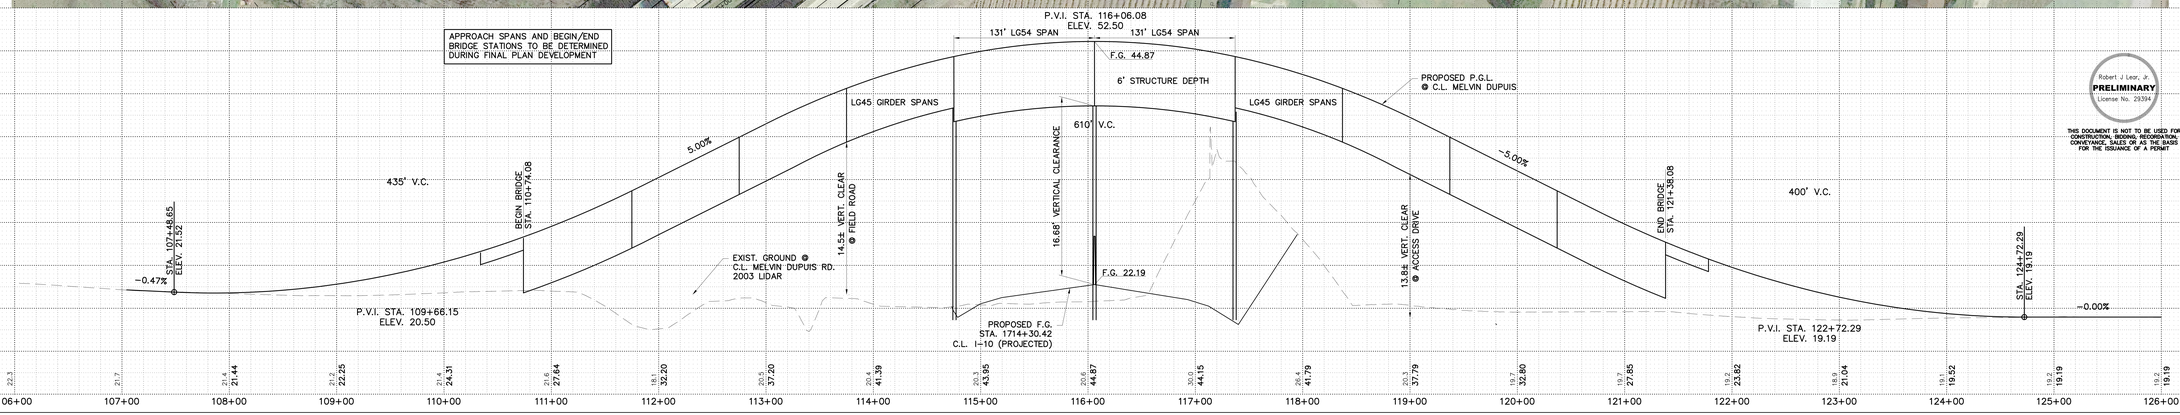

Robert J Lear, Jr.
PRELIMINARY
License No. 29394

THIS DOCUMENT IS NOT TO BE USED FOR CONSTRUCTION, BIDDING, RECORDATION, CONVEYANCE, SALES OR AS THE BASIS FOR THE ISSUANCE OF A PERMIT

SHEET NUMBER 1

PARISH ST. MARTIN
CONTROL SECTION 450-06
STATE PROJECT H.010601

DESIGNED LEAR
CHECKED
DETAILED AMEDEE
CHECKED
SERIES NUMBER 1 OF 1

NO.	DATE	REVISION OR CHANGE ORDER DESCRIPTION	BY

PLAN AND PROFILE
MELVIN DUPUIS OVERPASS
STRAIGHT ALIGNMENT ALTERNATIVE
I-10: LA 328 TO LA 347

DOTD

SIGMA