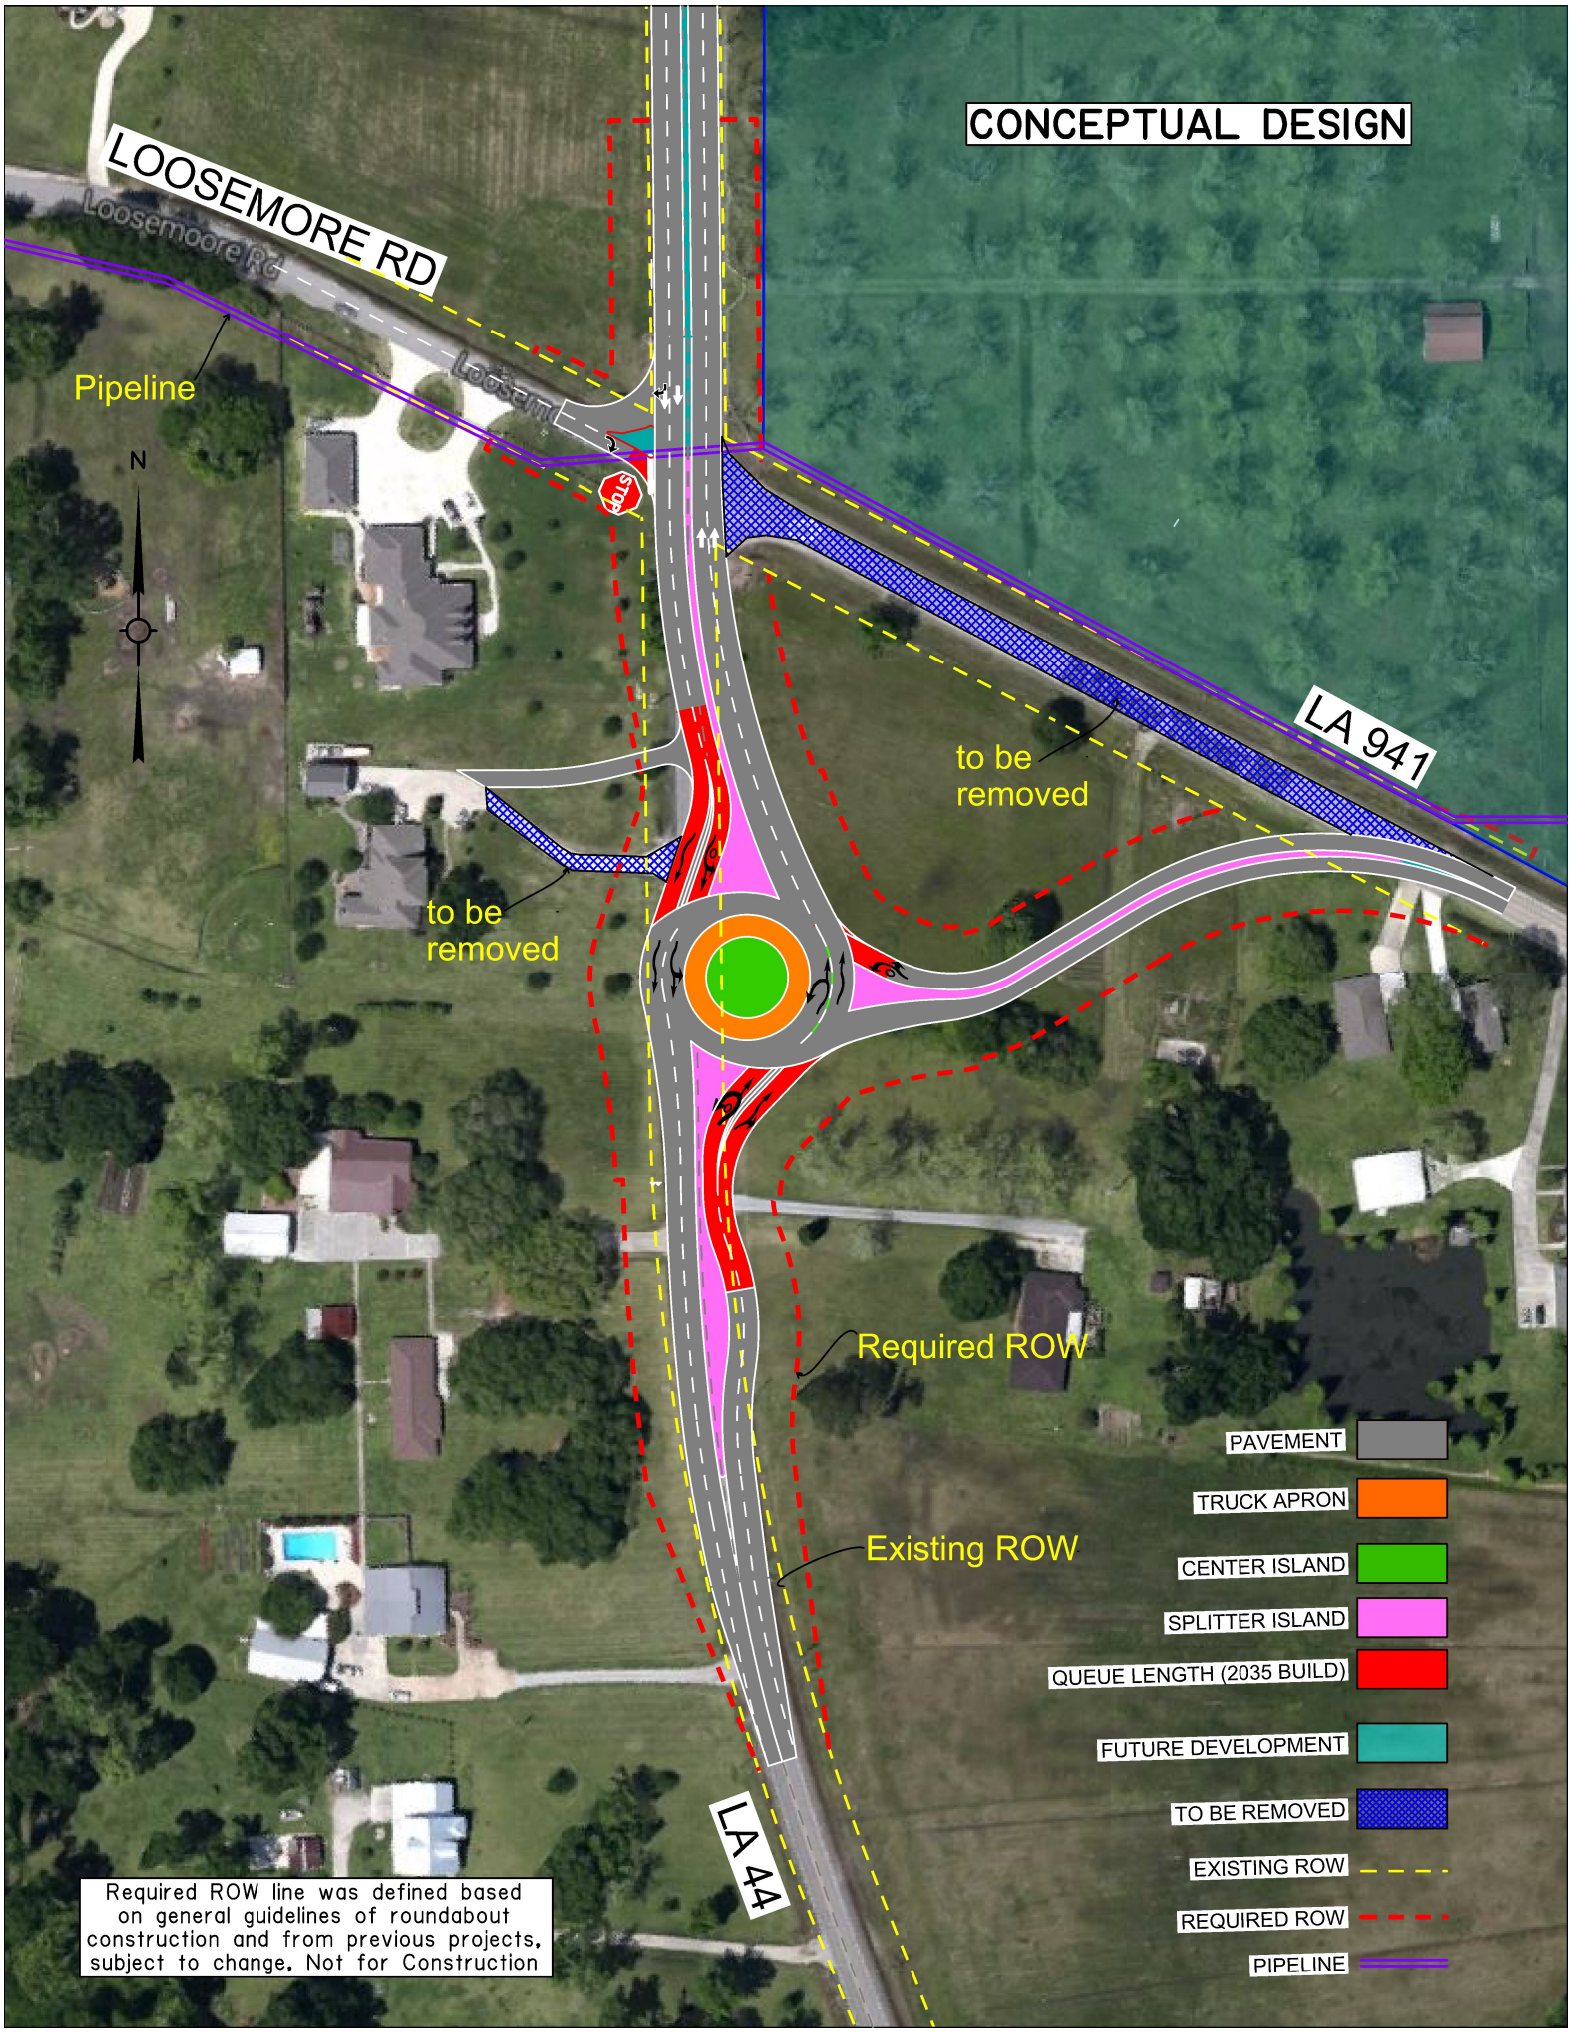
CONCEPTUAL DESIGN
LOOSEMORE RD
Loosemoore Rd
Loosemore Rd
Pipeline
N
STOP
LA 941
to be removed
to be removed
Required ROW
Existing ROW
LA 44
PAVEMENT
TRUCK APRON
CENTER ISLAND
SPLITTER ISLAND
QUEUE LENGTH (2035 BUILD)
FUTURE DEVELOPMENT
TO BE REMOVED
EXISTING ROW
REQUIRED ROW
PIPELINE
Required ROW line was defined based on general guidelines of roundabout construction and from previous projects, subject to change. Not for Construction