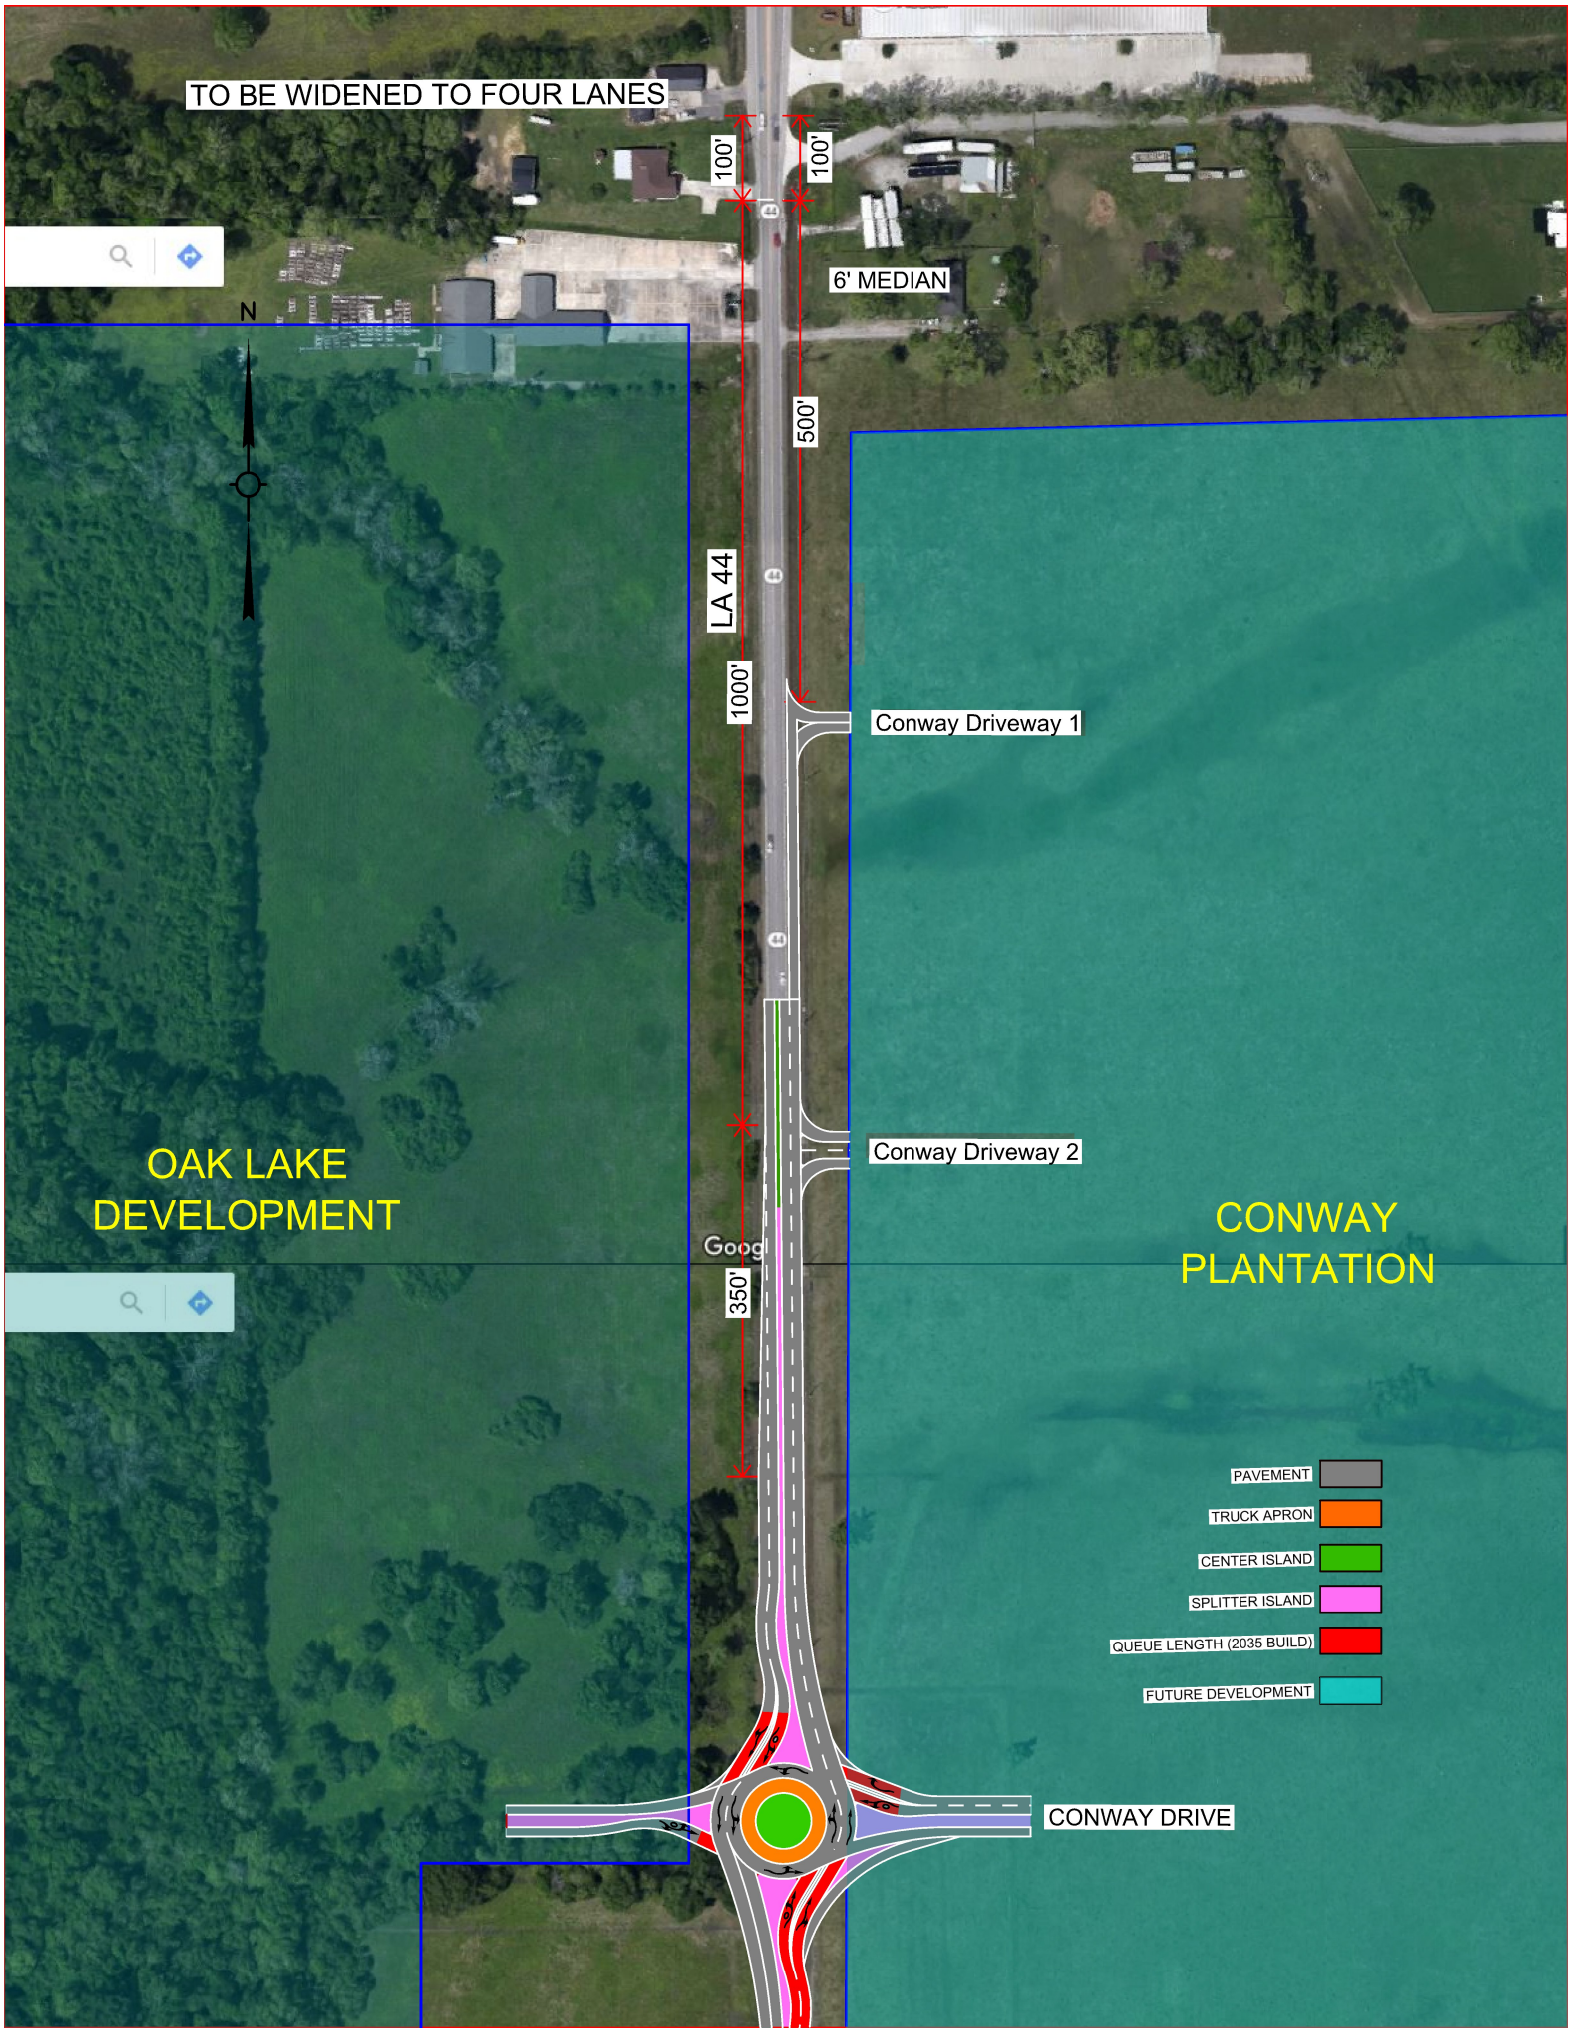
TO BE WIDENED TO FOUR LANES
100'
100'
6' MEDIAN
N
500'
LA 44
1000'
Conway Driveway 1
Conway Driveway 2
OAK LAKE
DEVELOPMENT
CONWAY
PLANTATION
350'
PAVEMENT
TRUCK APRON
CENTER ISLAND
SPLITTER ISLAND
QUEUE LENGTH (2035 BUILD)
FUTURE DEVELOPMENT
CONWAY DRIVE