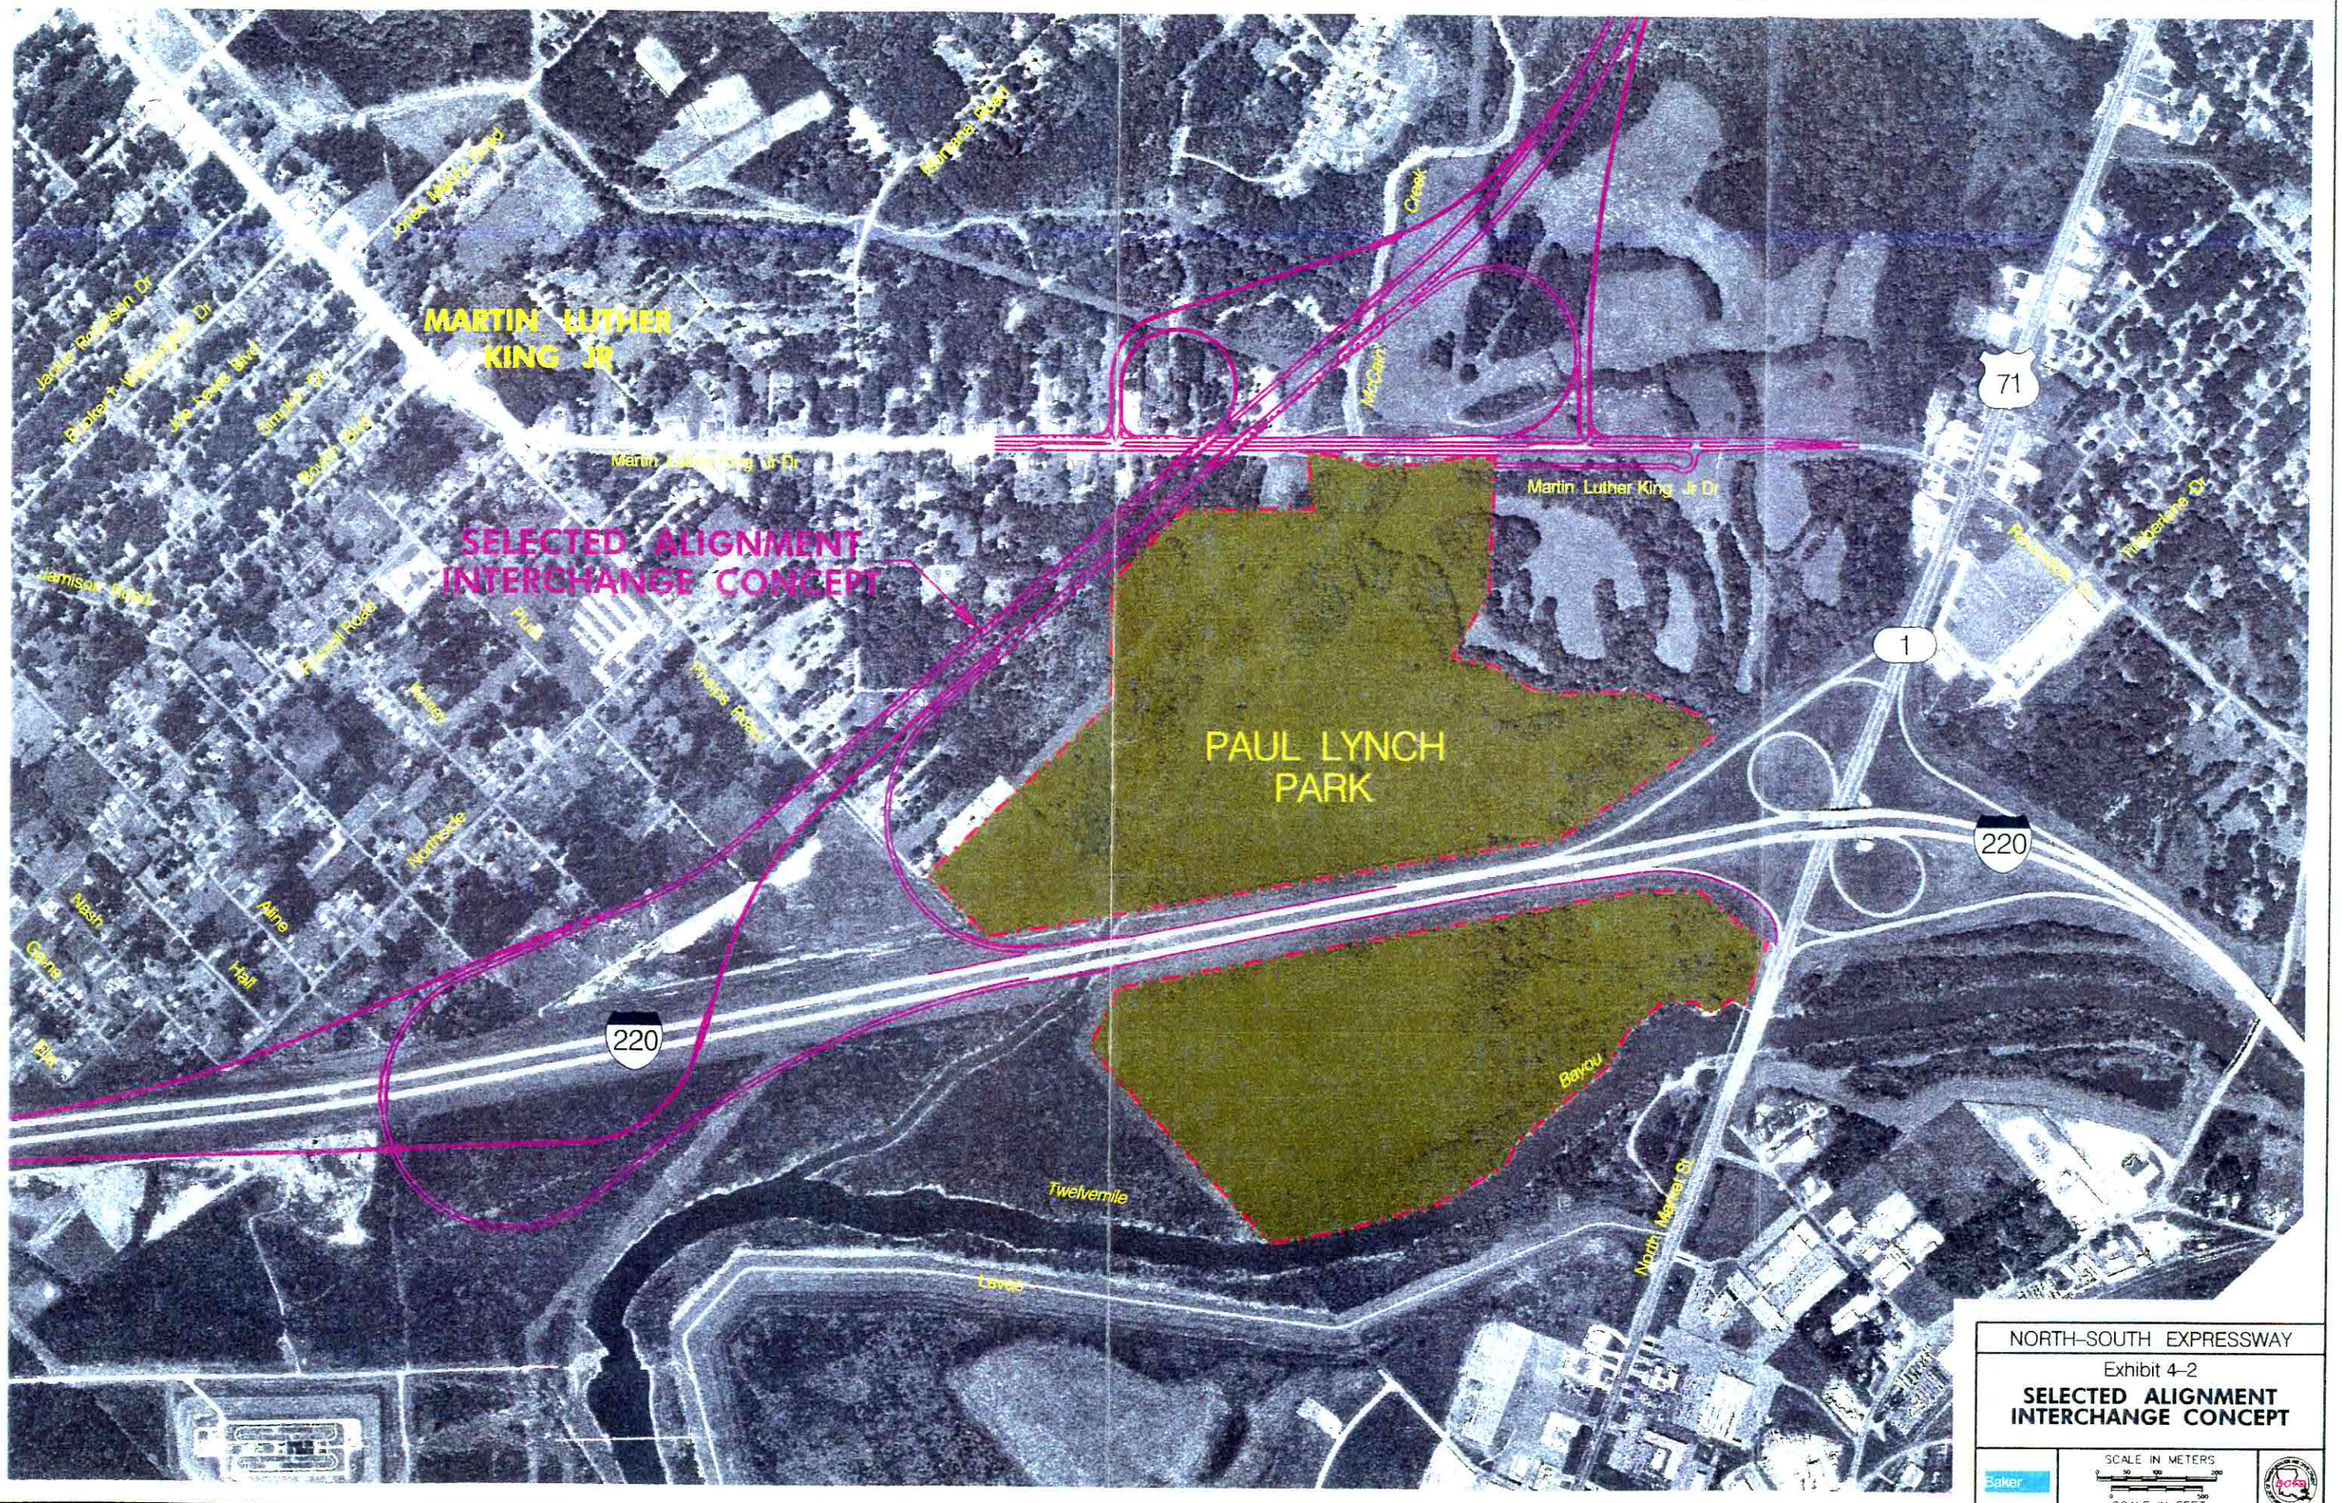

NORTH–SOUTH EXPRESSWAY

Exhibit 4–2

SELECTED ALIGNMENT INTERCHANGE CONCEPT

Baker

SCALE IN METERS

SCALE IN FEET

U:\ns\shtplot\deis\section4\ex4-2.dgn 26-APR-2000 11:21