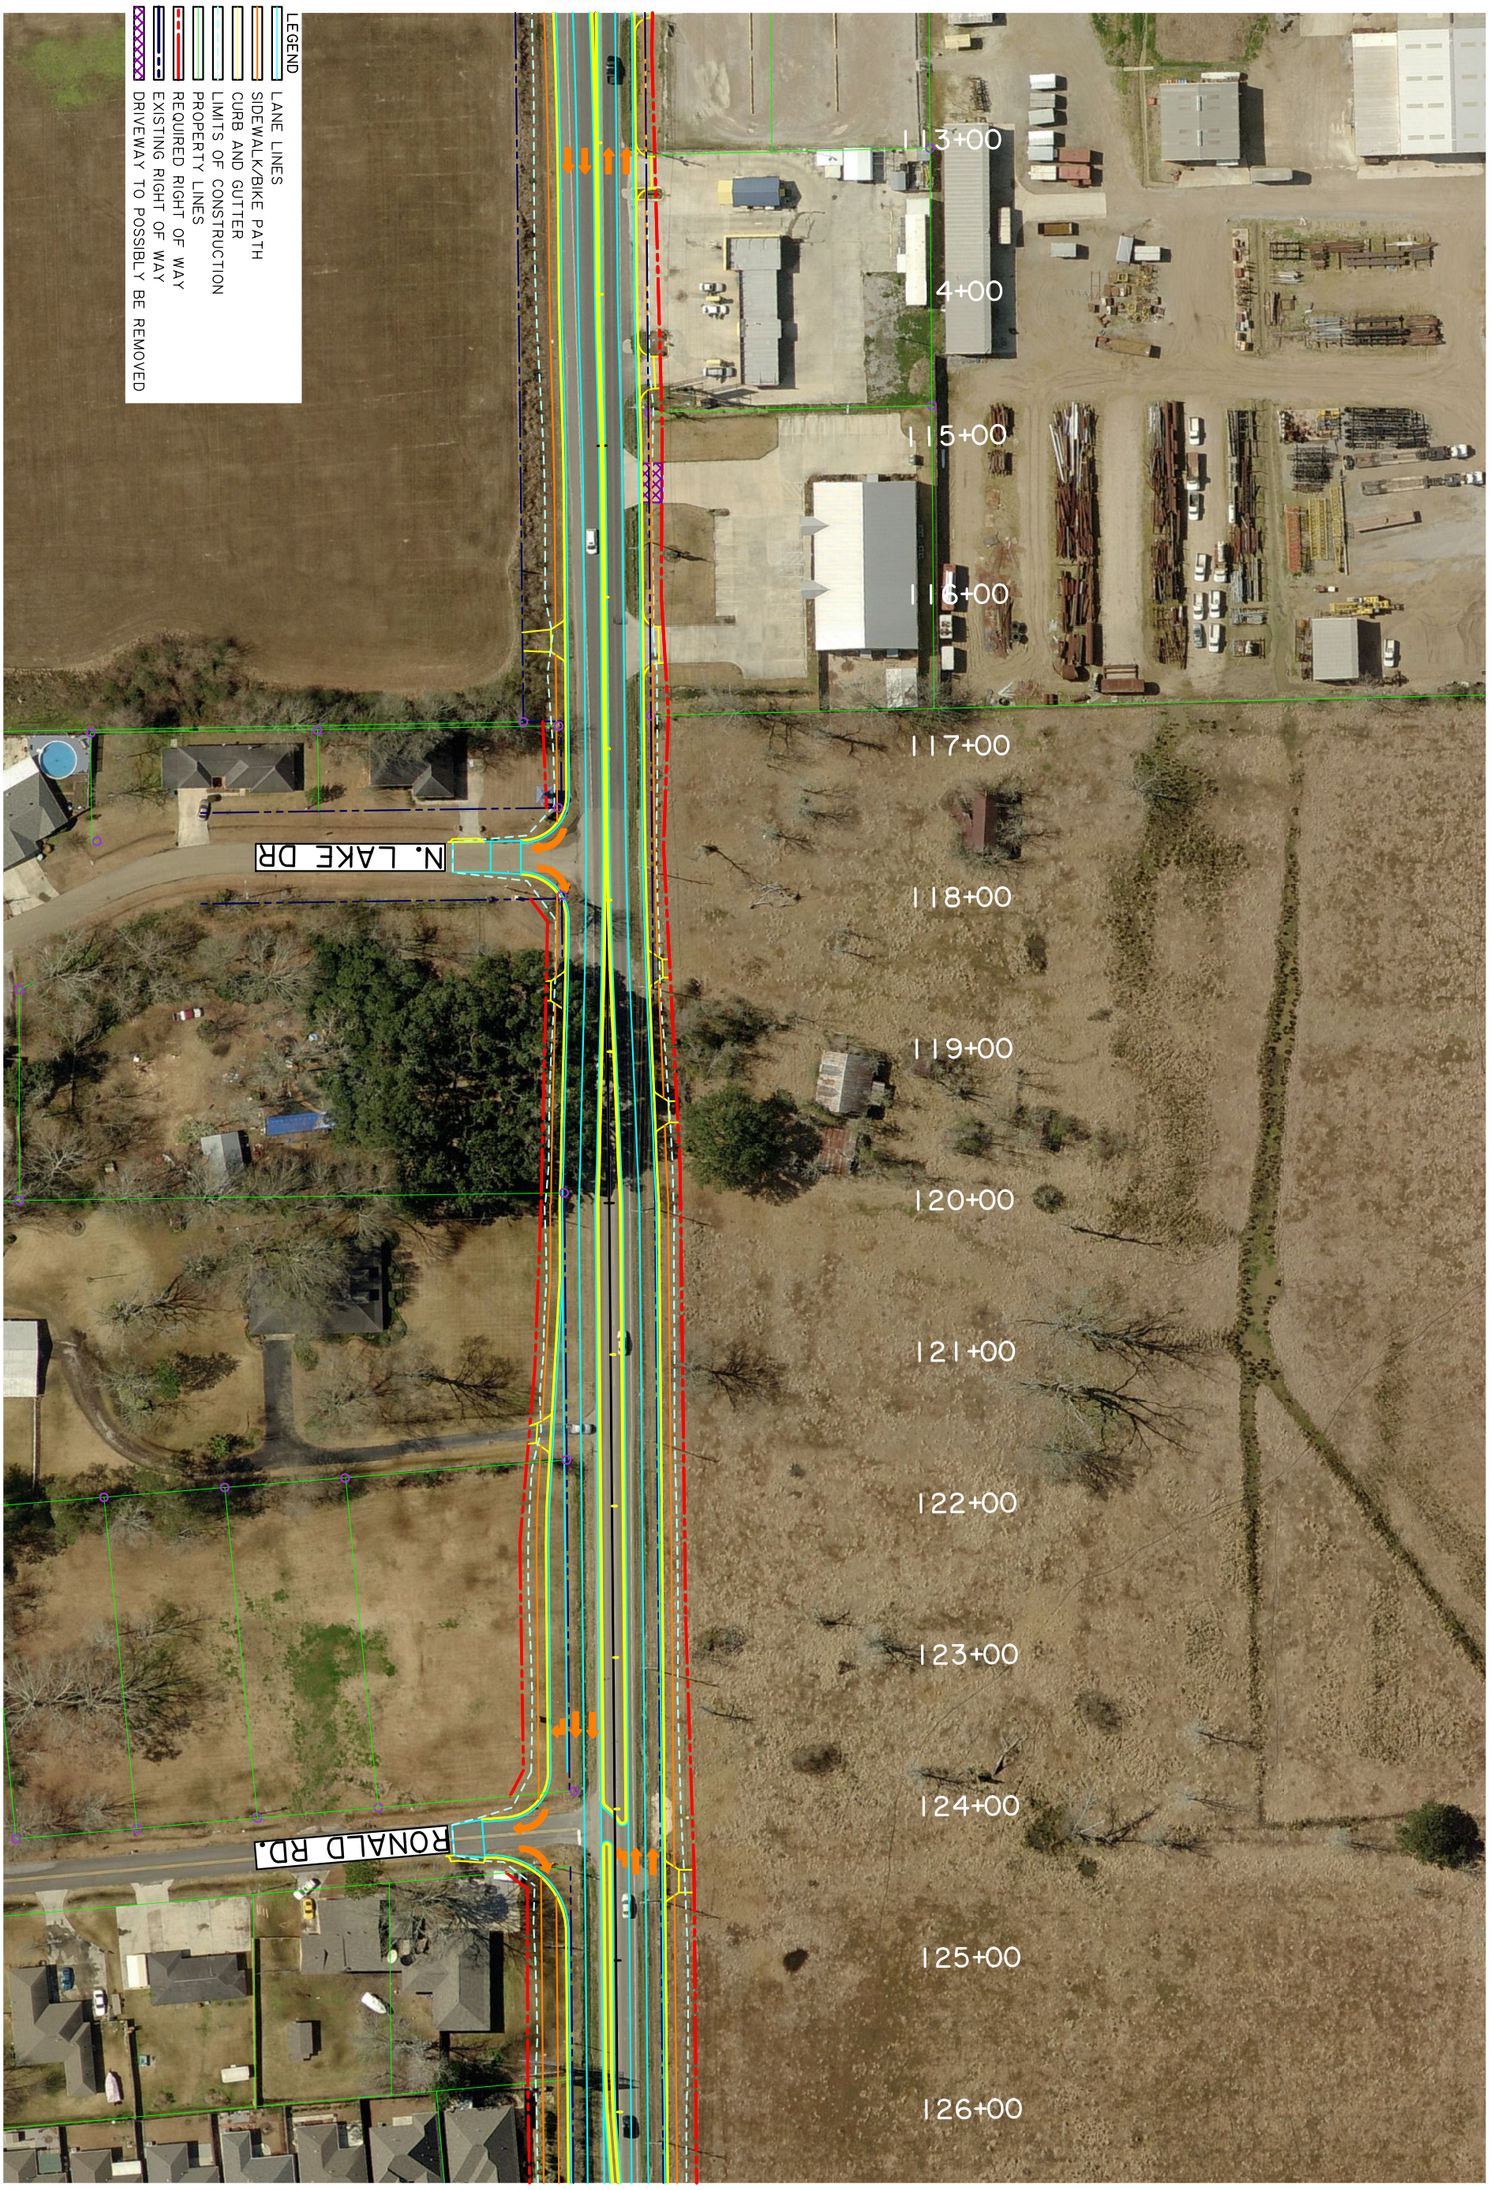

Scale : 1" = 50'

ROAD DESIGN

PROJECT LAYOUT

LA 42 WIDENING & IMPROVEMENTS

NO.	DATE	REVISION DESCRIPTION	BY

DESIGNED / CHECKED	J. RAY / J. LACOMBE	PARISH	ASCENSION
DETAILED / CHECKED	J. RAY / J. LACOMBE	FEDERAL PROJECT	
DATE / SHEET	JULY 2011 / 2 OF 15	STATE PROJECT	H.002370 (260-01-0026)

SHEET NUMBER 2