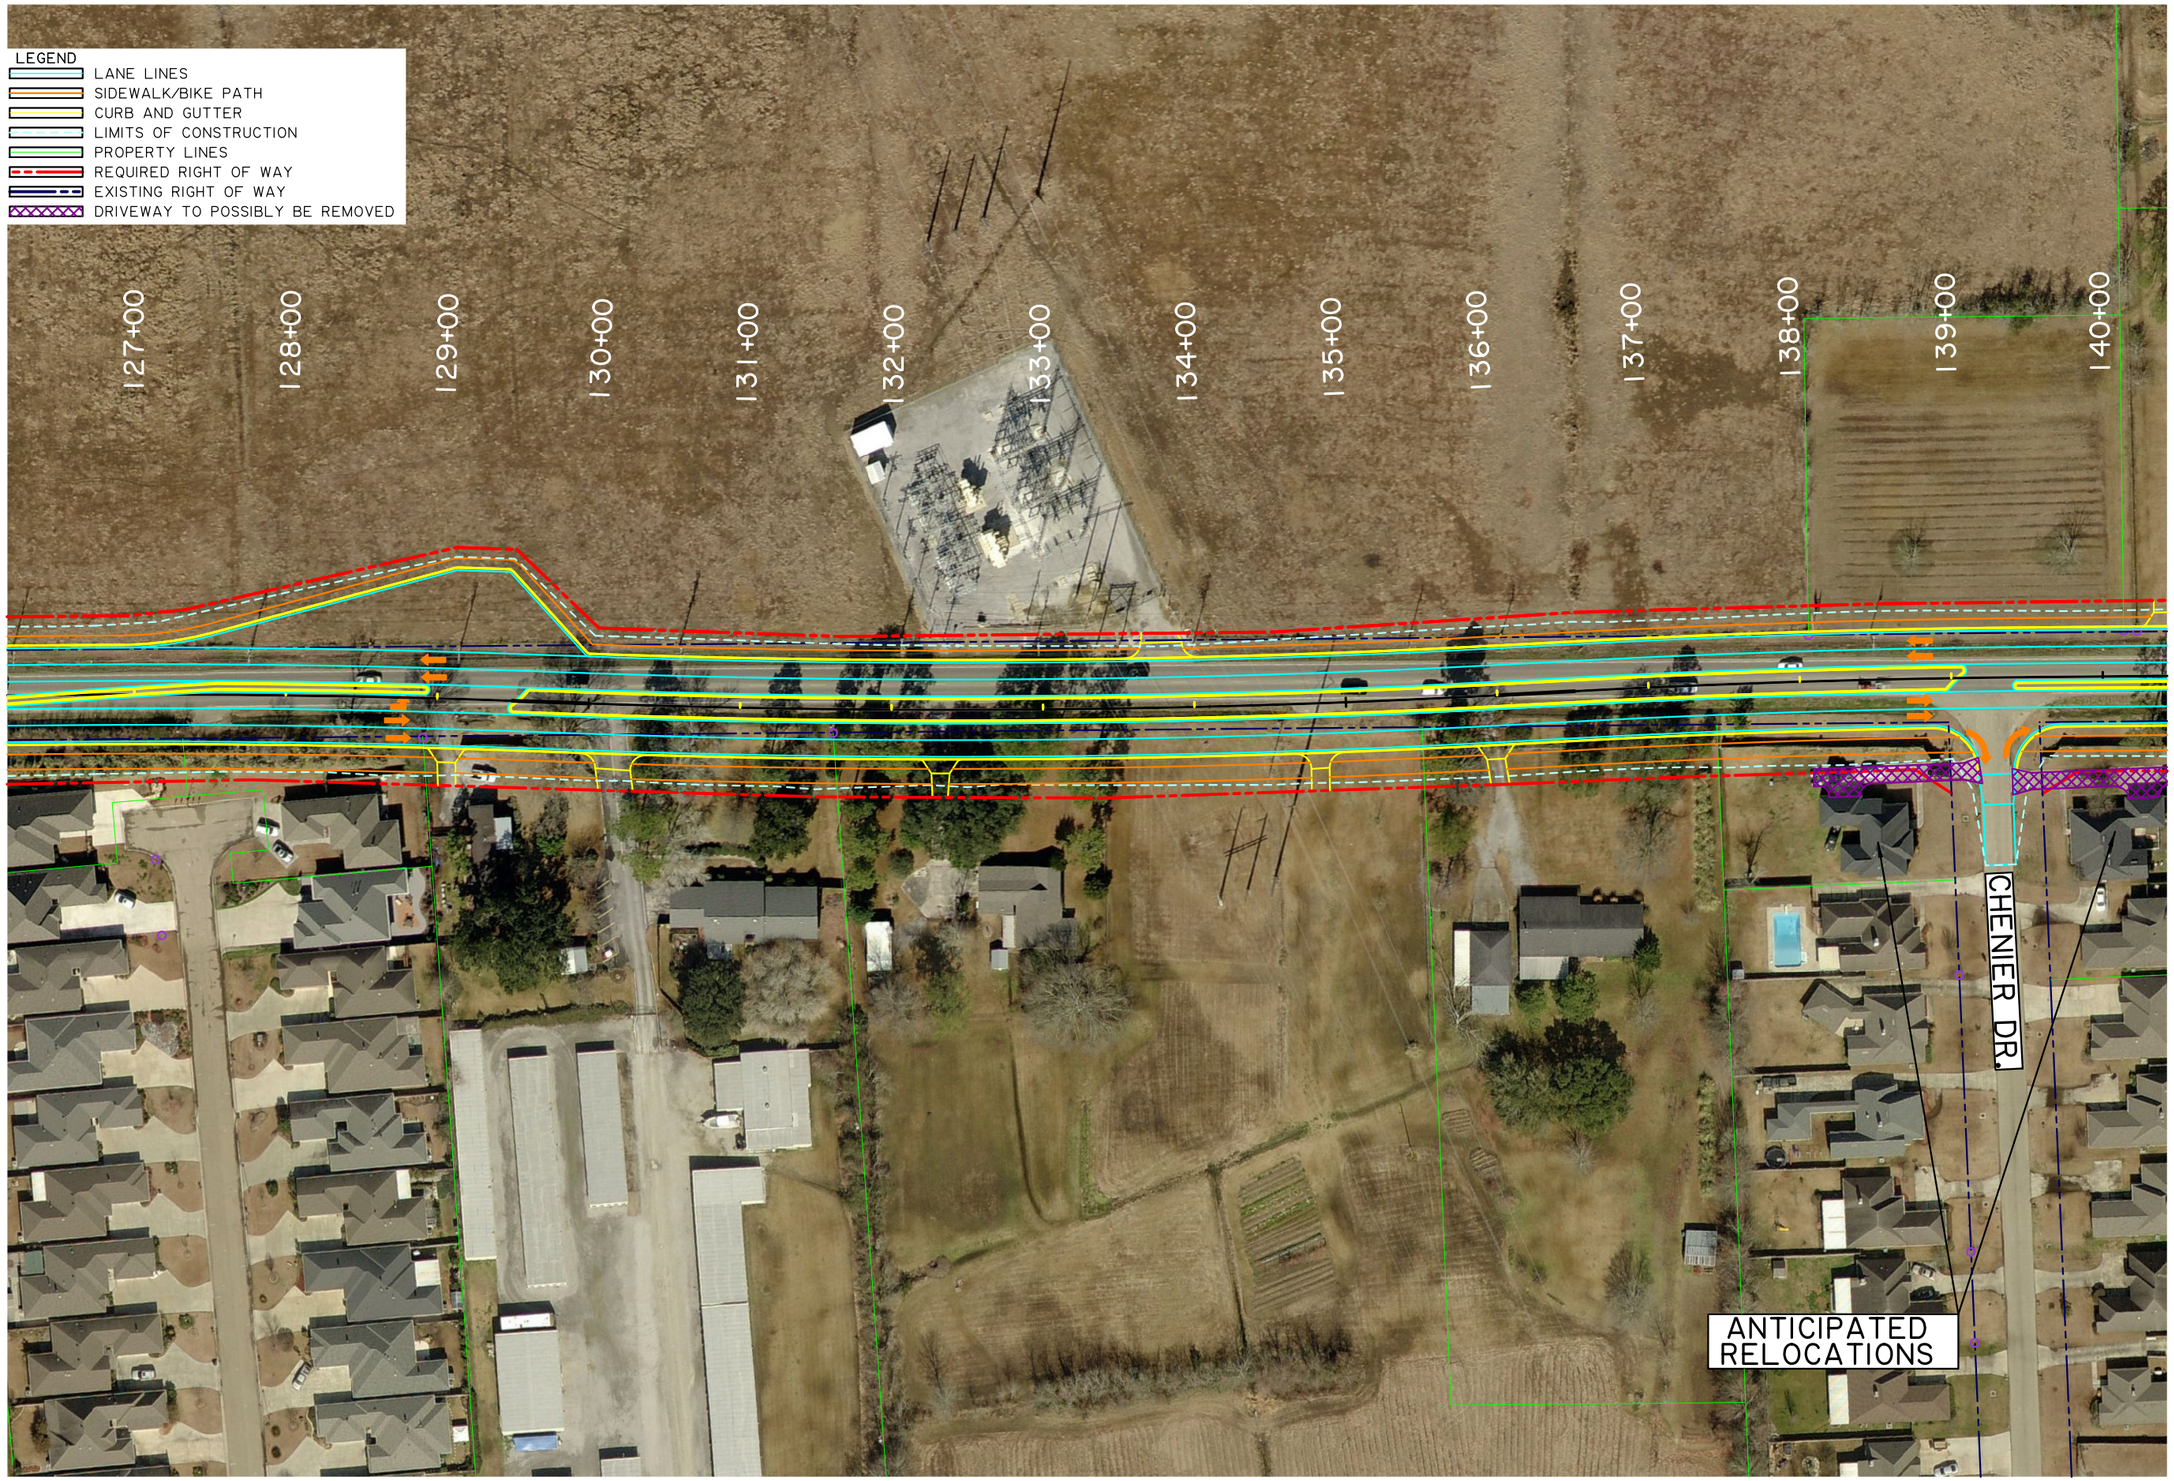

Scale : 1" = 50'

SHEET NUMBER	3
PARISH	ASCENSION
FEDERAL PROJECT	
STATE PROJECT	H.002370 (260-01-0026)
DESIGNED J. RAY	
CHECKED J. LACOMBE	
DETAILED J. RAY	
CHECKED J. LACOMBE	
DATE JULY 2011	
SHEET 3 OF 15	

NO.	DATE	REVISION DESCRIPTION	BY

STATE OF LOUISIANA

PROJECT LAYOUT

LA 42 WIDENING & IMPROVEMENTS

DEPARTMENT OF TRANSPORTATION AND DEVELOPMENT

ROAD DESIGN

13-JUL-2011 10:1

R:\Gang012\Projects\260010026\Layout\Layout (Models).dgn