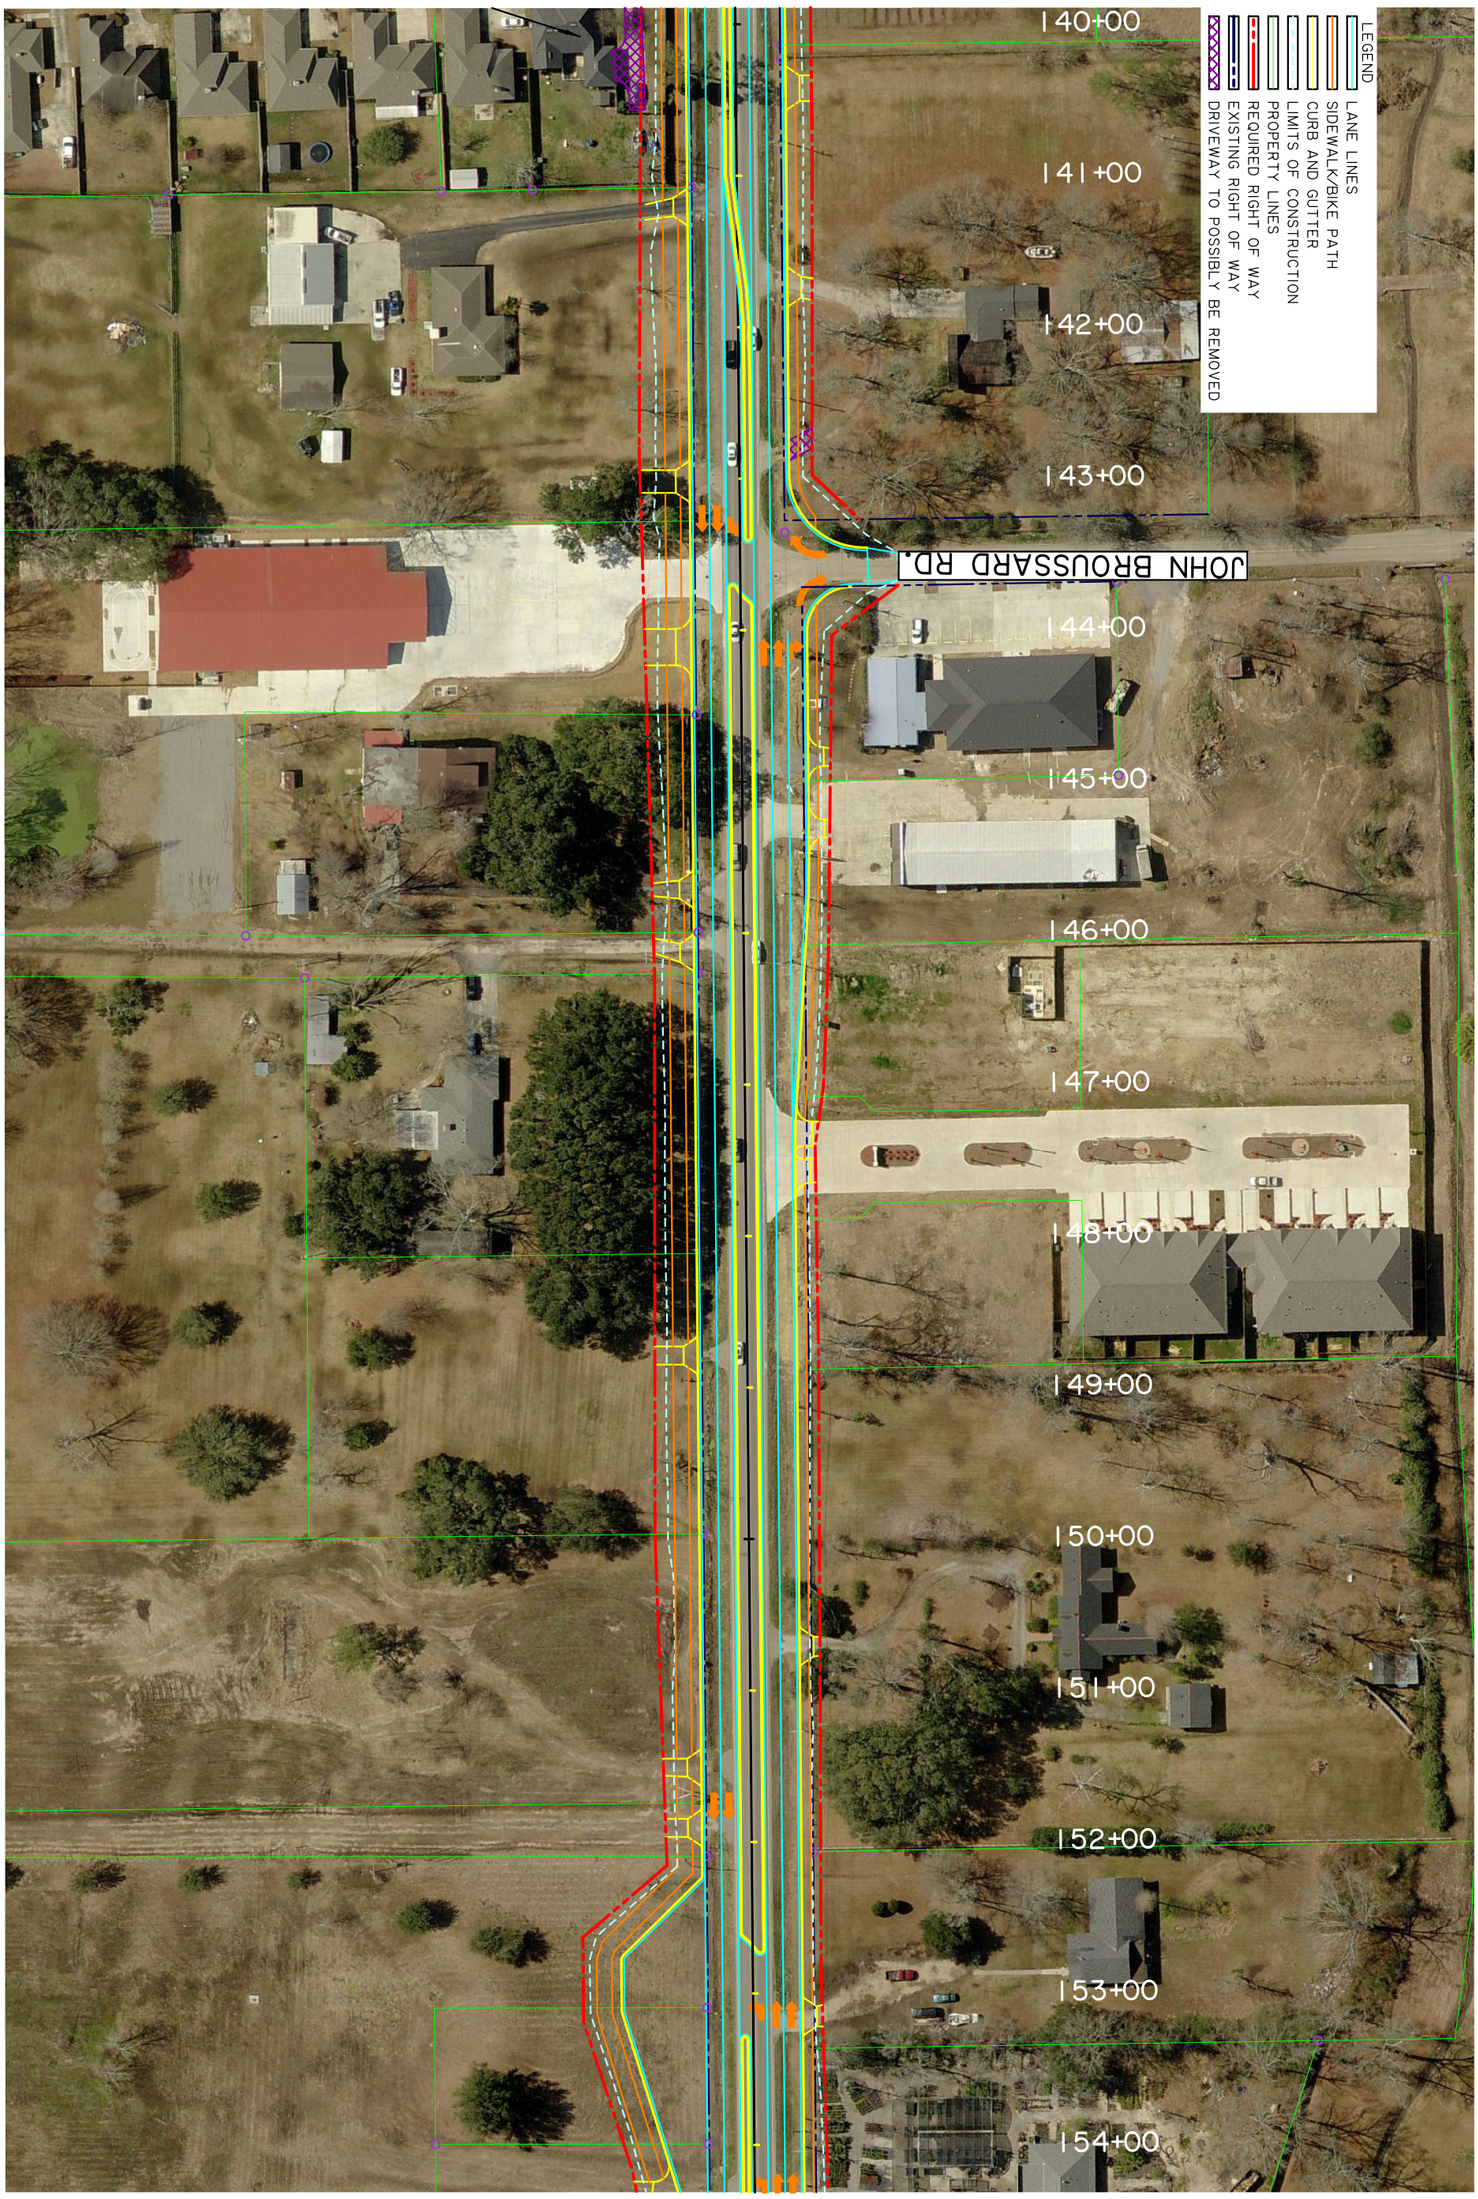

Scale : 1" = 50'

ROAD DESIGN

PROJECT LAYOUT

LA 42 WIDENING & IMPROVEMENTS

NO.	DATE	REVISION DESCRIPTION	BY

DESIGNED J. RAY	CHECKED J. LACOMBE	PARISH	ASCENSION
DETAILED J. RAY	CHECKED J. LACOMBE	FEDERAL PROJECT	
DATE JULY 2011	SHEET 4 OF 15	STATE PROJECT	H.002370 (260-01-0026)

SHEET NUMBER 4