13-JUL-2011 10:1

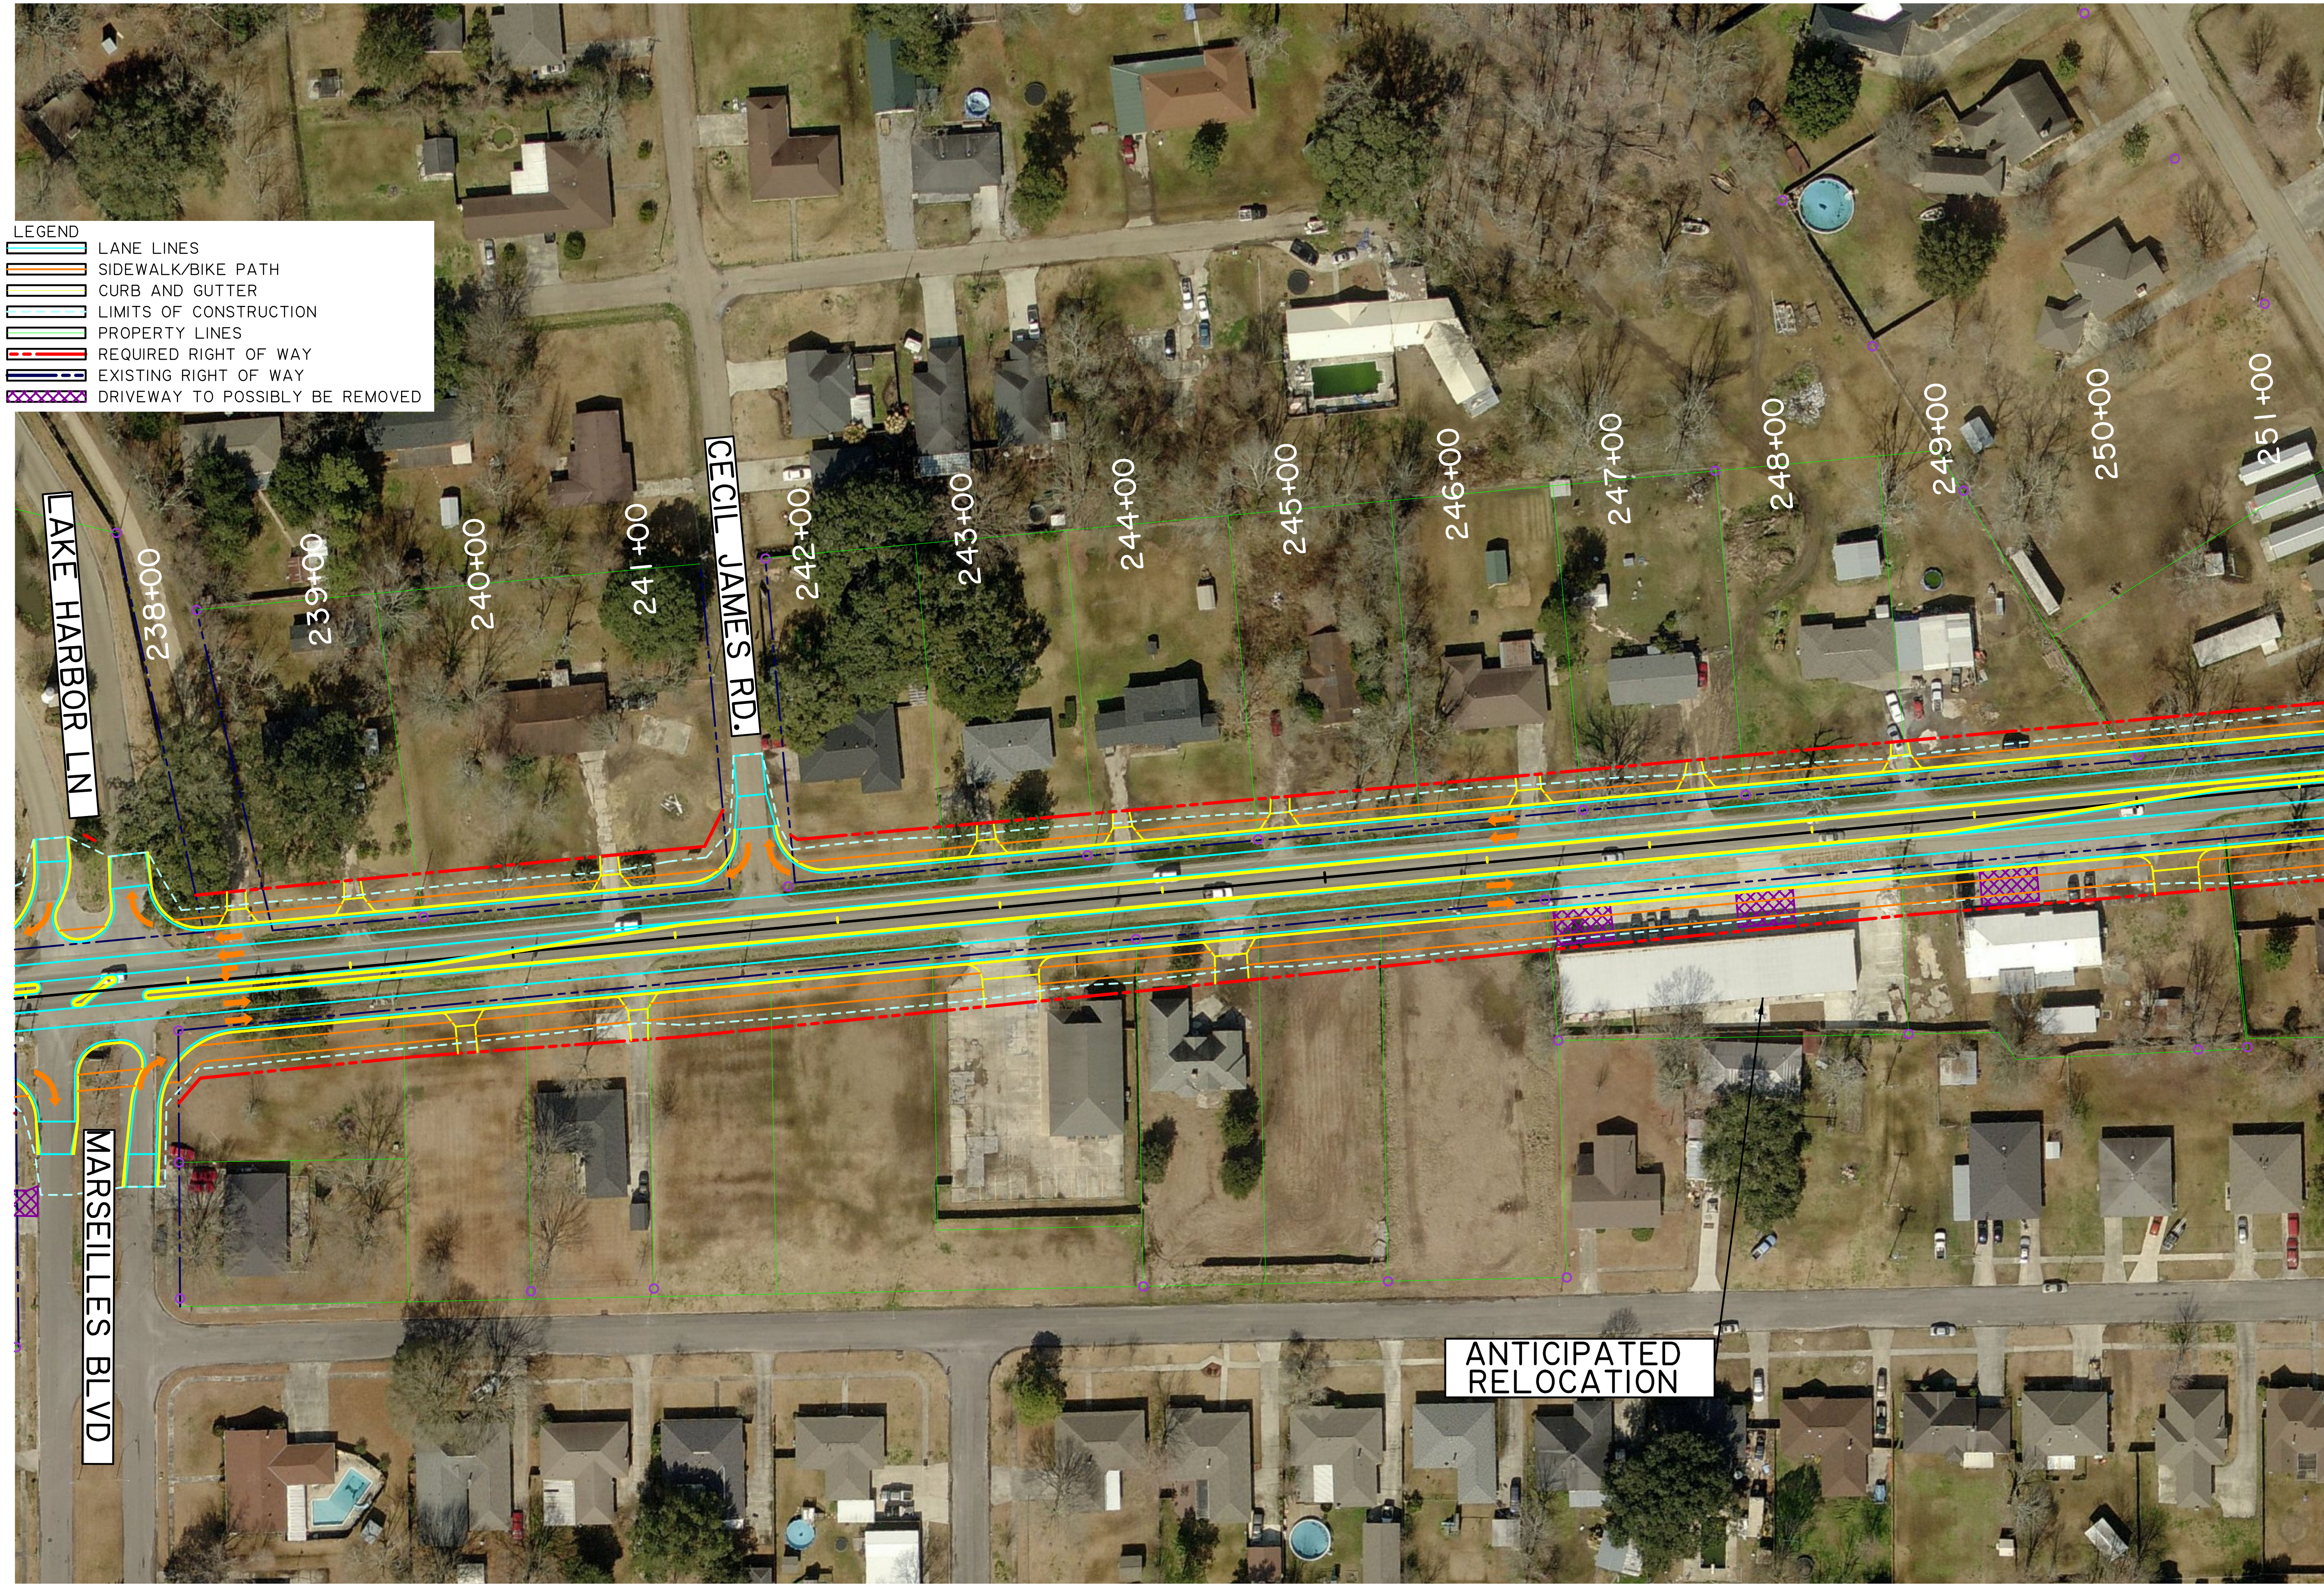

Scale : 1" = 50'

SHEET NUMBER	11
PARISH	ASCENSION
FEDERAL PROJECT	
STATE PROJECT	H.002370 (260-01-0026)
DESIGNED	J. RAY
CHECKED	J. LACOMBE
DETAILED	J. RAY
CHECKED	J. LACOMBE
DATE	JULY 2011
SHEET	11 OF 15

NO.	DATE	REVISION DESCRIPTION	BY

PROJECT LAYOUT

LA 42 WIDENING & IMPROVEMENTS

ROAD DESIGN

R:\Gang012\Projects\260010026\Layout\Layout (Models).dgn