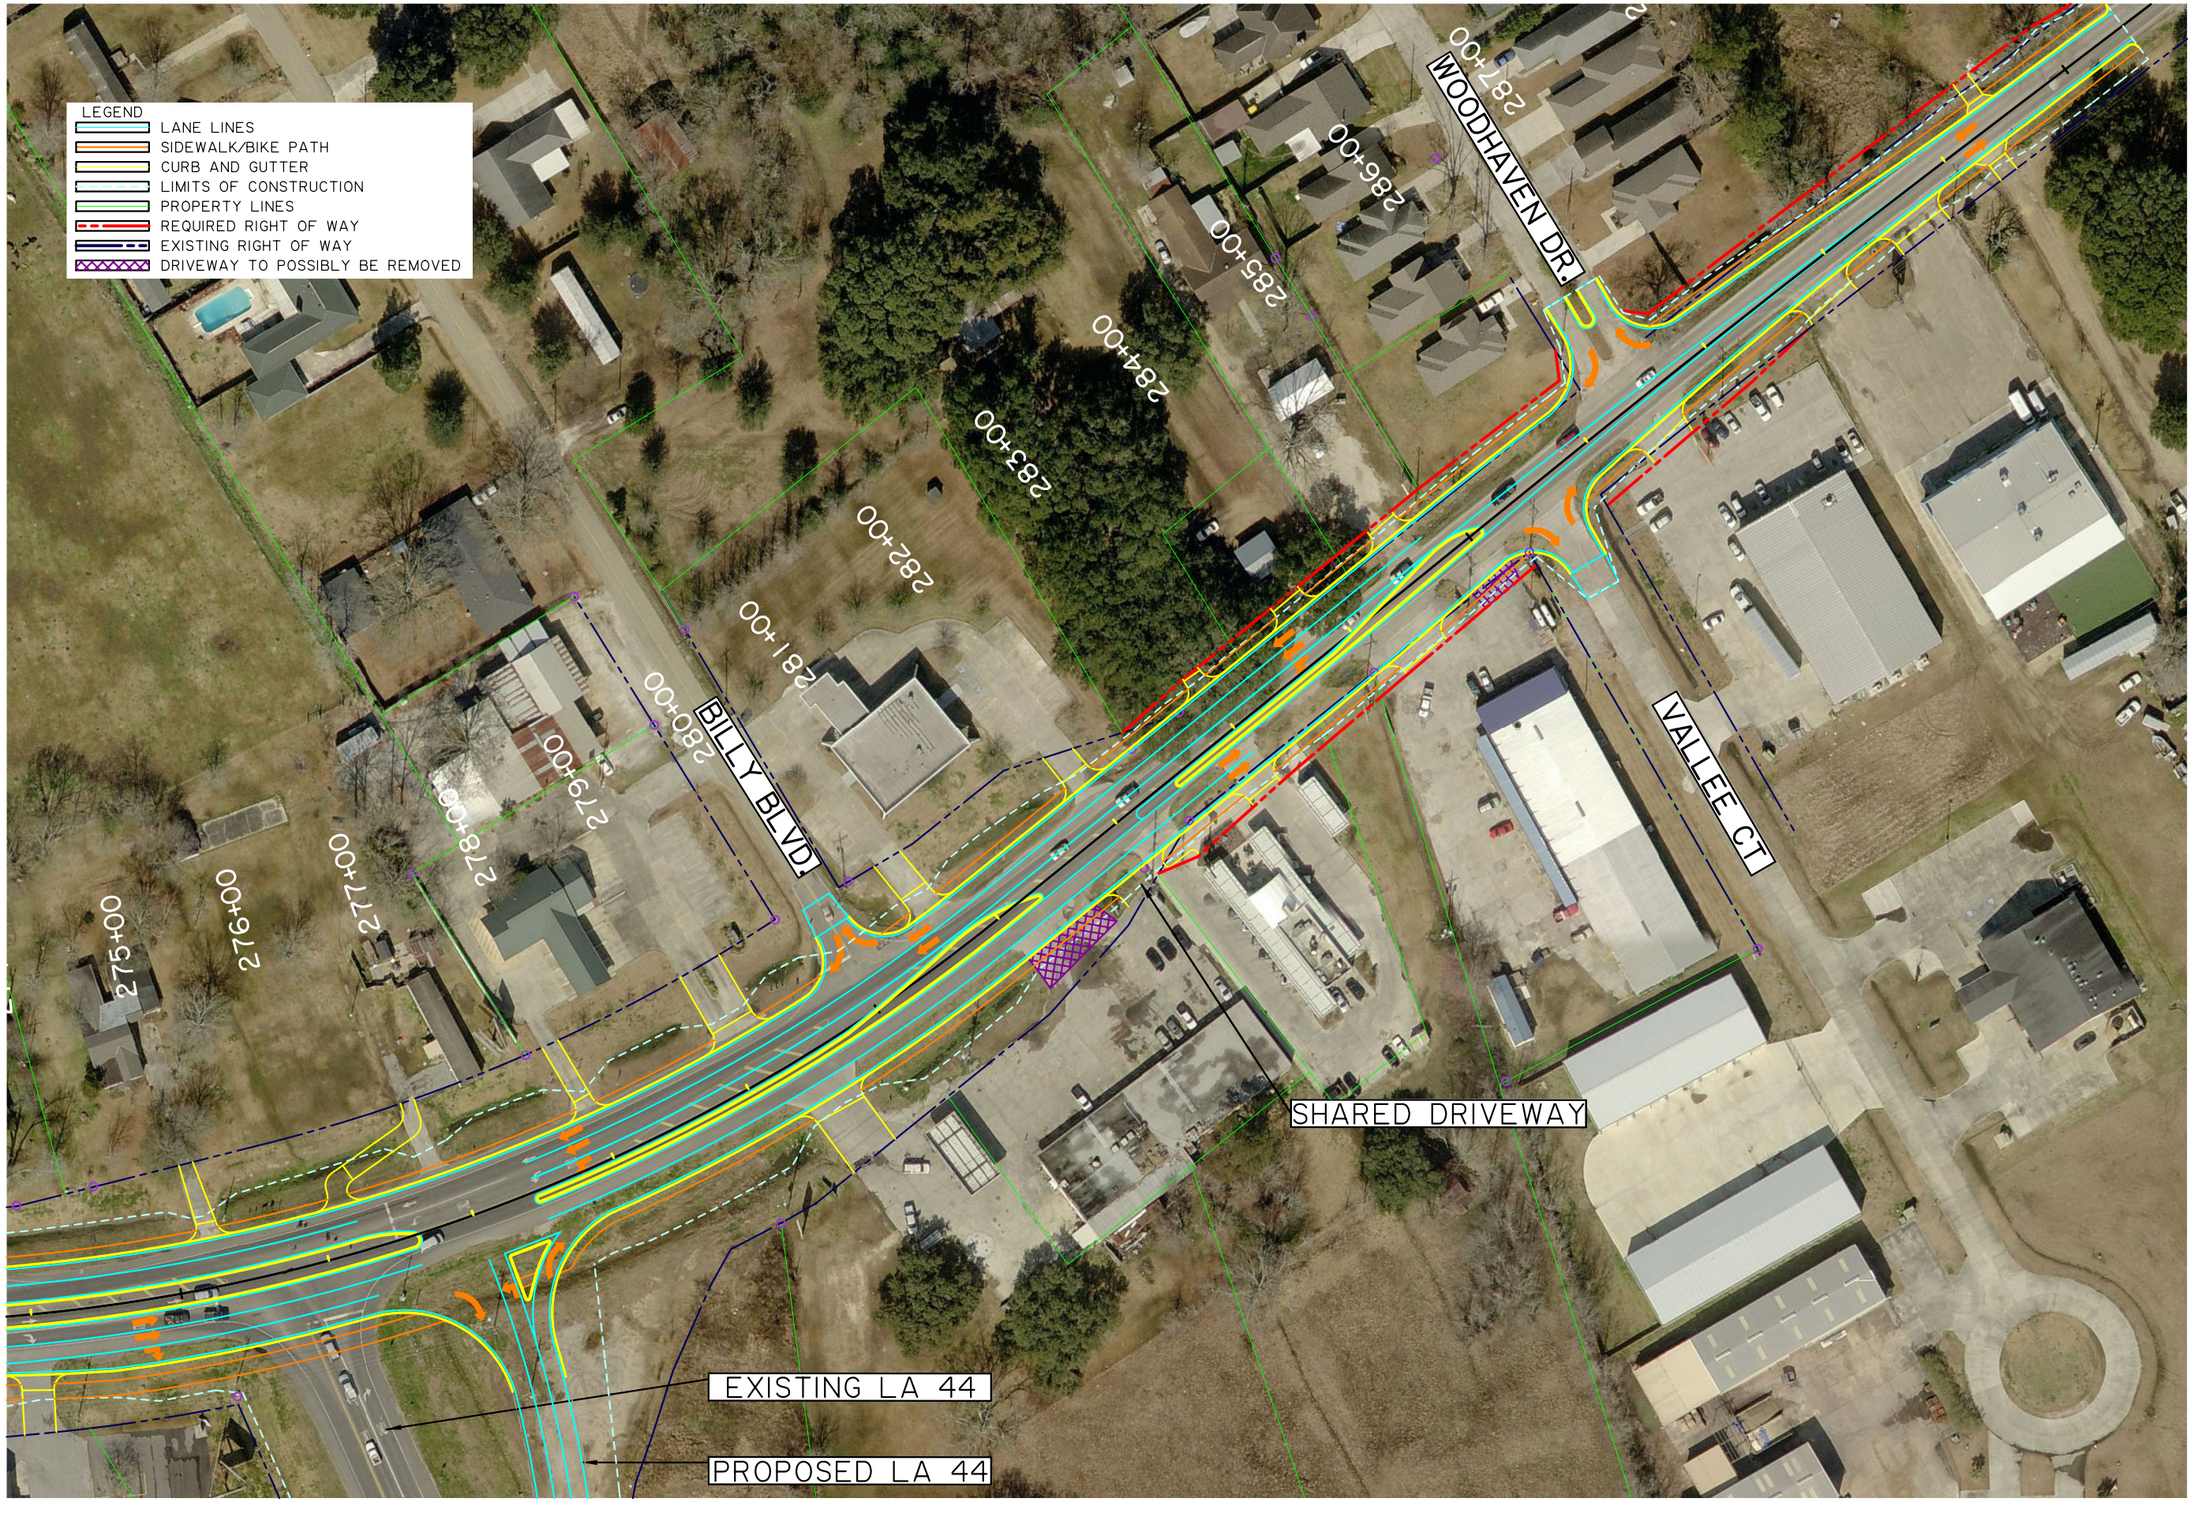

Scale : 1" = 50'

SHEET NUMBER 14

PARISH	FEDERAL PROJECT	STATE PROJECT
ASCENSION		H.002370 (260-01-0026)

DESIGNED	DETAILED	DATE	BY
J. RAY	J. RAY	JULY 2011	
CHECKED J. LACOMBE	CHECKED J. LACOMBE	SHEET 14 OF 15	

NO.	DATE	REVISION DESCRIPTION

PROJECT LAYOUT

LA 42 WIDENING & IMPROVEMENTS

ROAD DESIGN

13-JUL-2011 10:2

R:\Gang012\Projects\260010026\Layout\Layout (Models).dgn