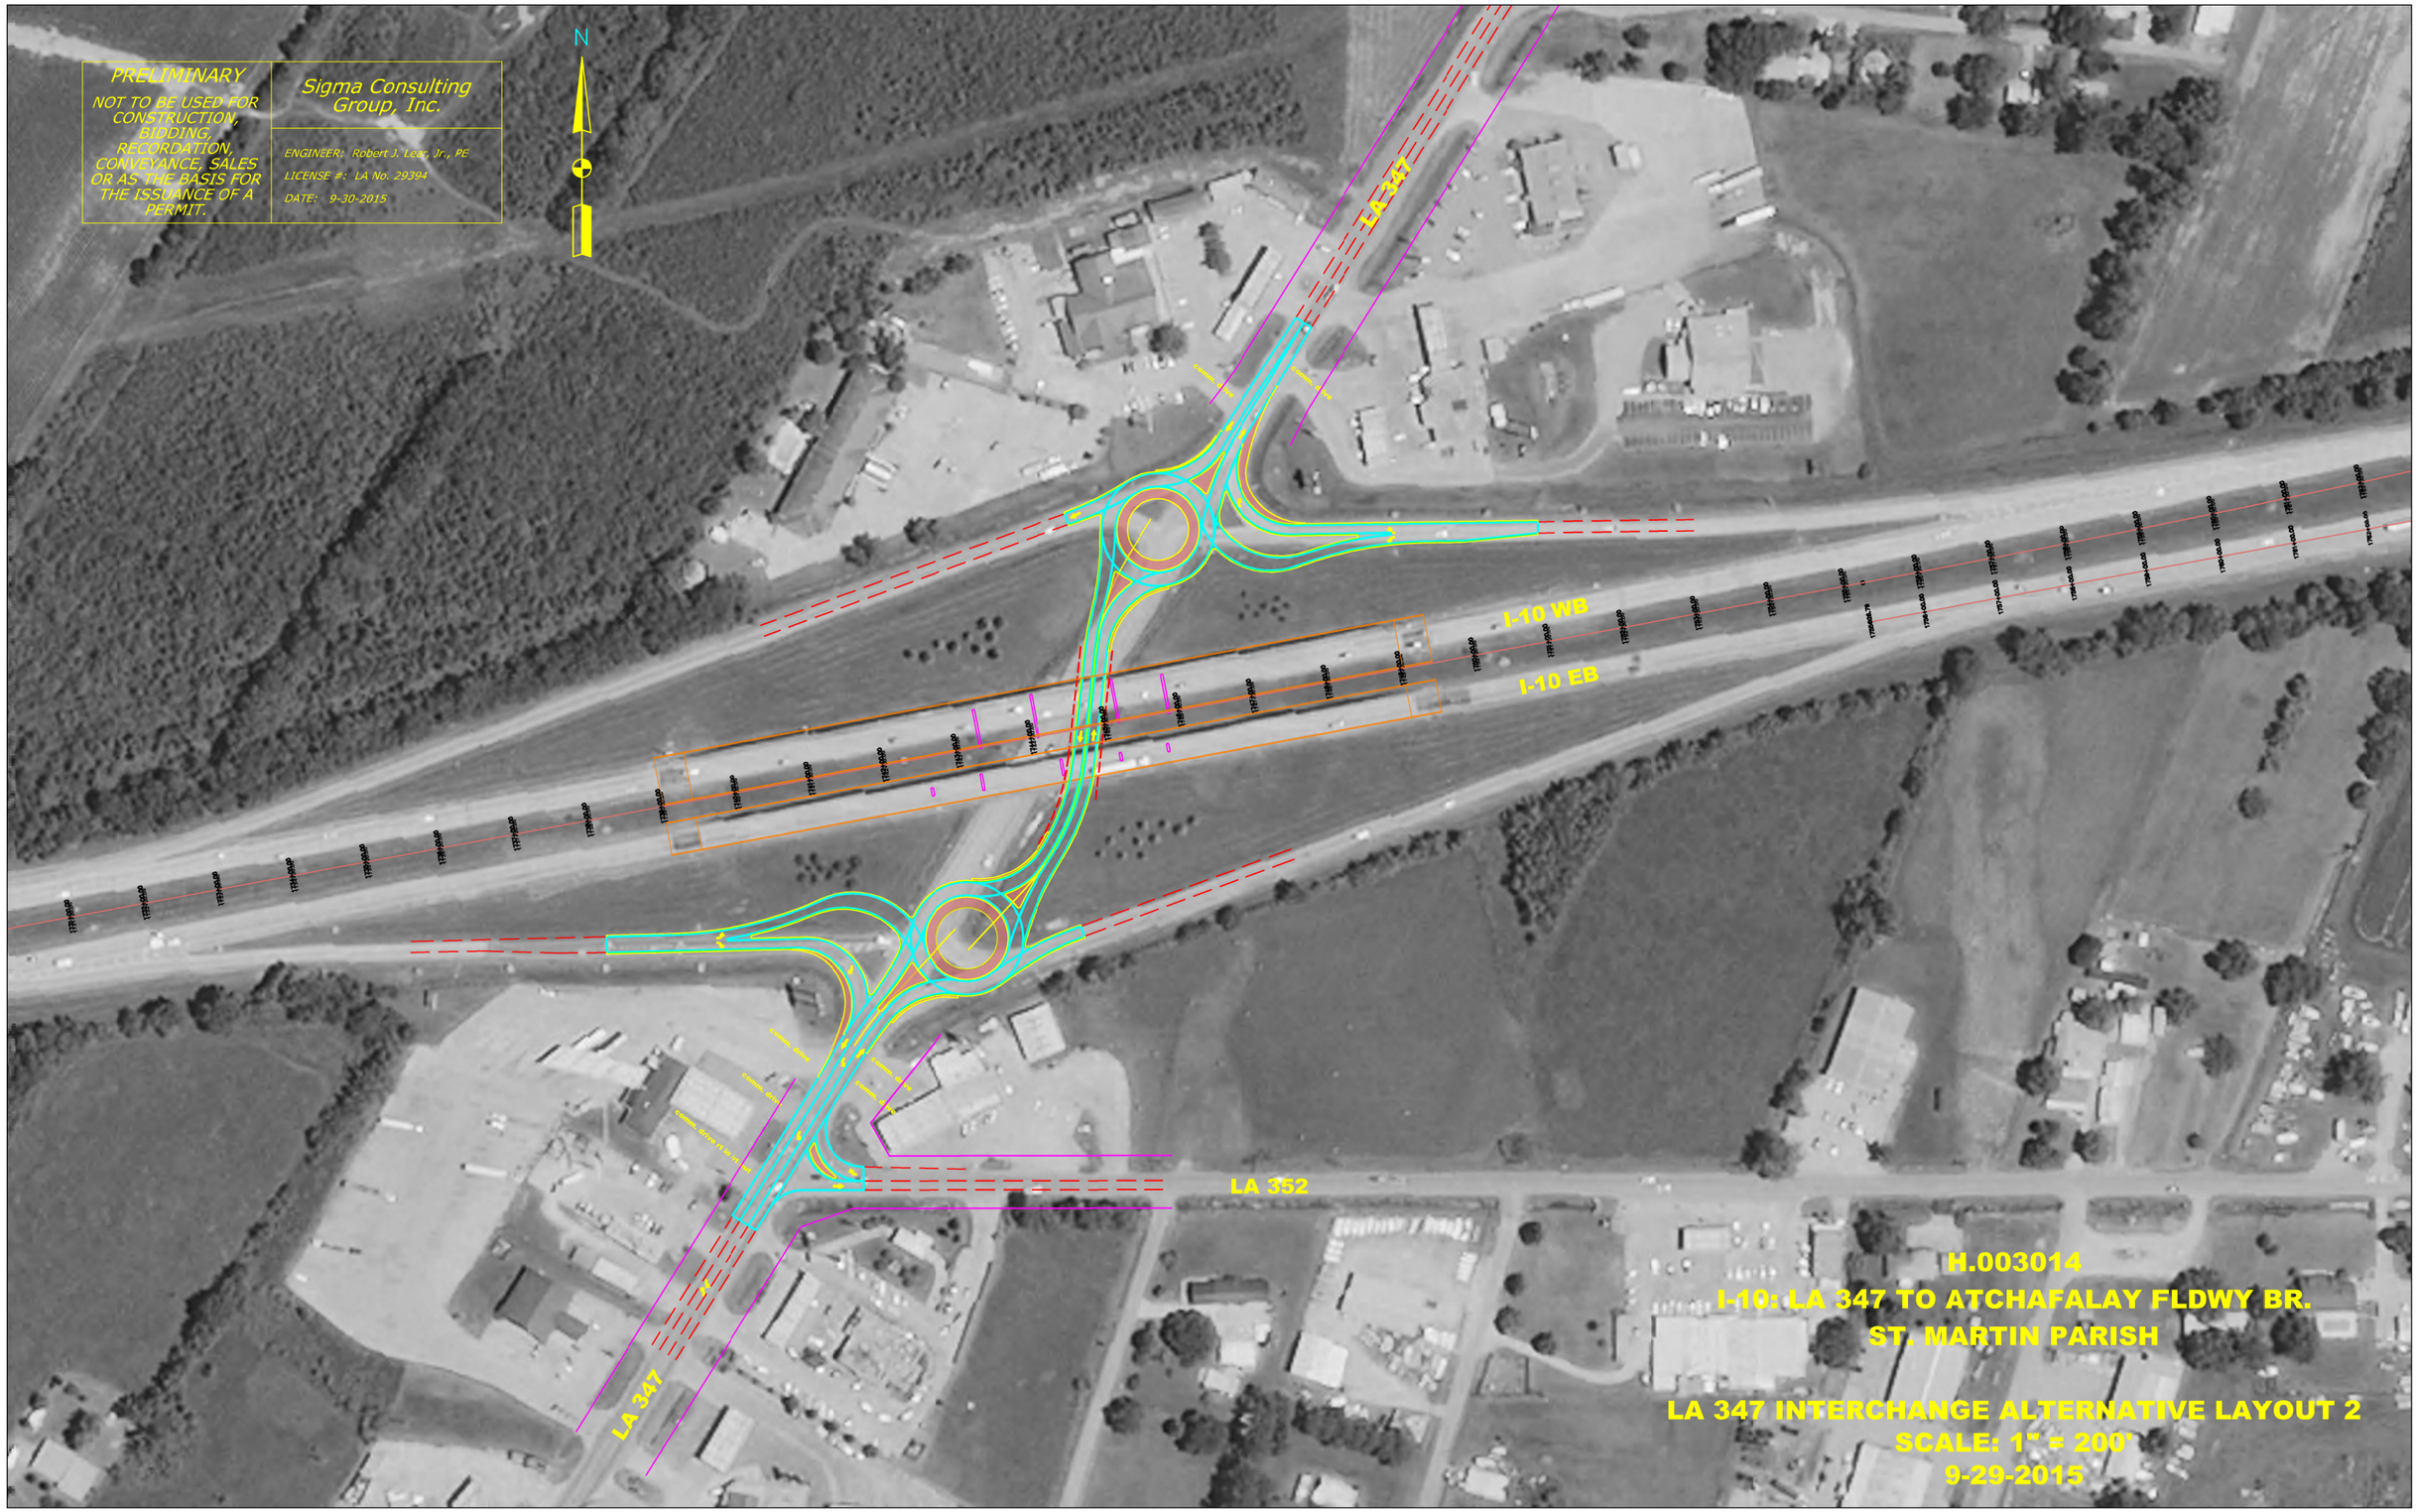
PRELIMINARY
NOT TO BE USED FOR CONSTRUCTION, BIDDING, RECORDATION, CONVEYANCE, SALES OR AS THE BASIS FOR THE ISSUANCE OF A PERMIT.
Sigma Consulting Group, Inc.
ENGINEER: Robert J. Lee, Jr., PE
LICENSE #: LA No. 29394
DATE: 9-30-2015
N
LA 347
I-10 WB
I-10 EB
LA 352
LA 347
H.003014
I-10: LA 347 TO ATCHAFALAY FLDWY BR.
ST. MARTIN PARISH
LA 347 INTERCHANGE ALTERNATIVE LAYOUT 2
SCALE: 1" = 200'
9-29-2015