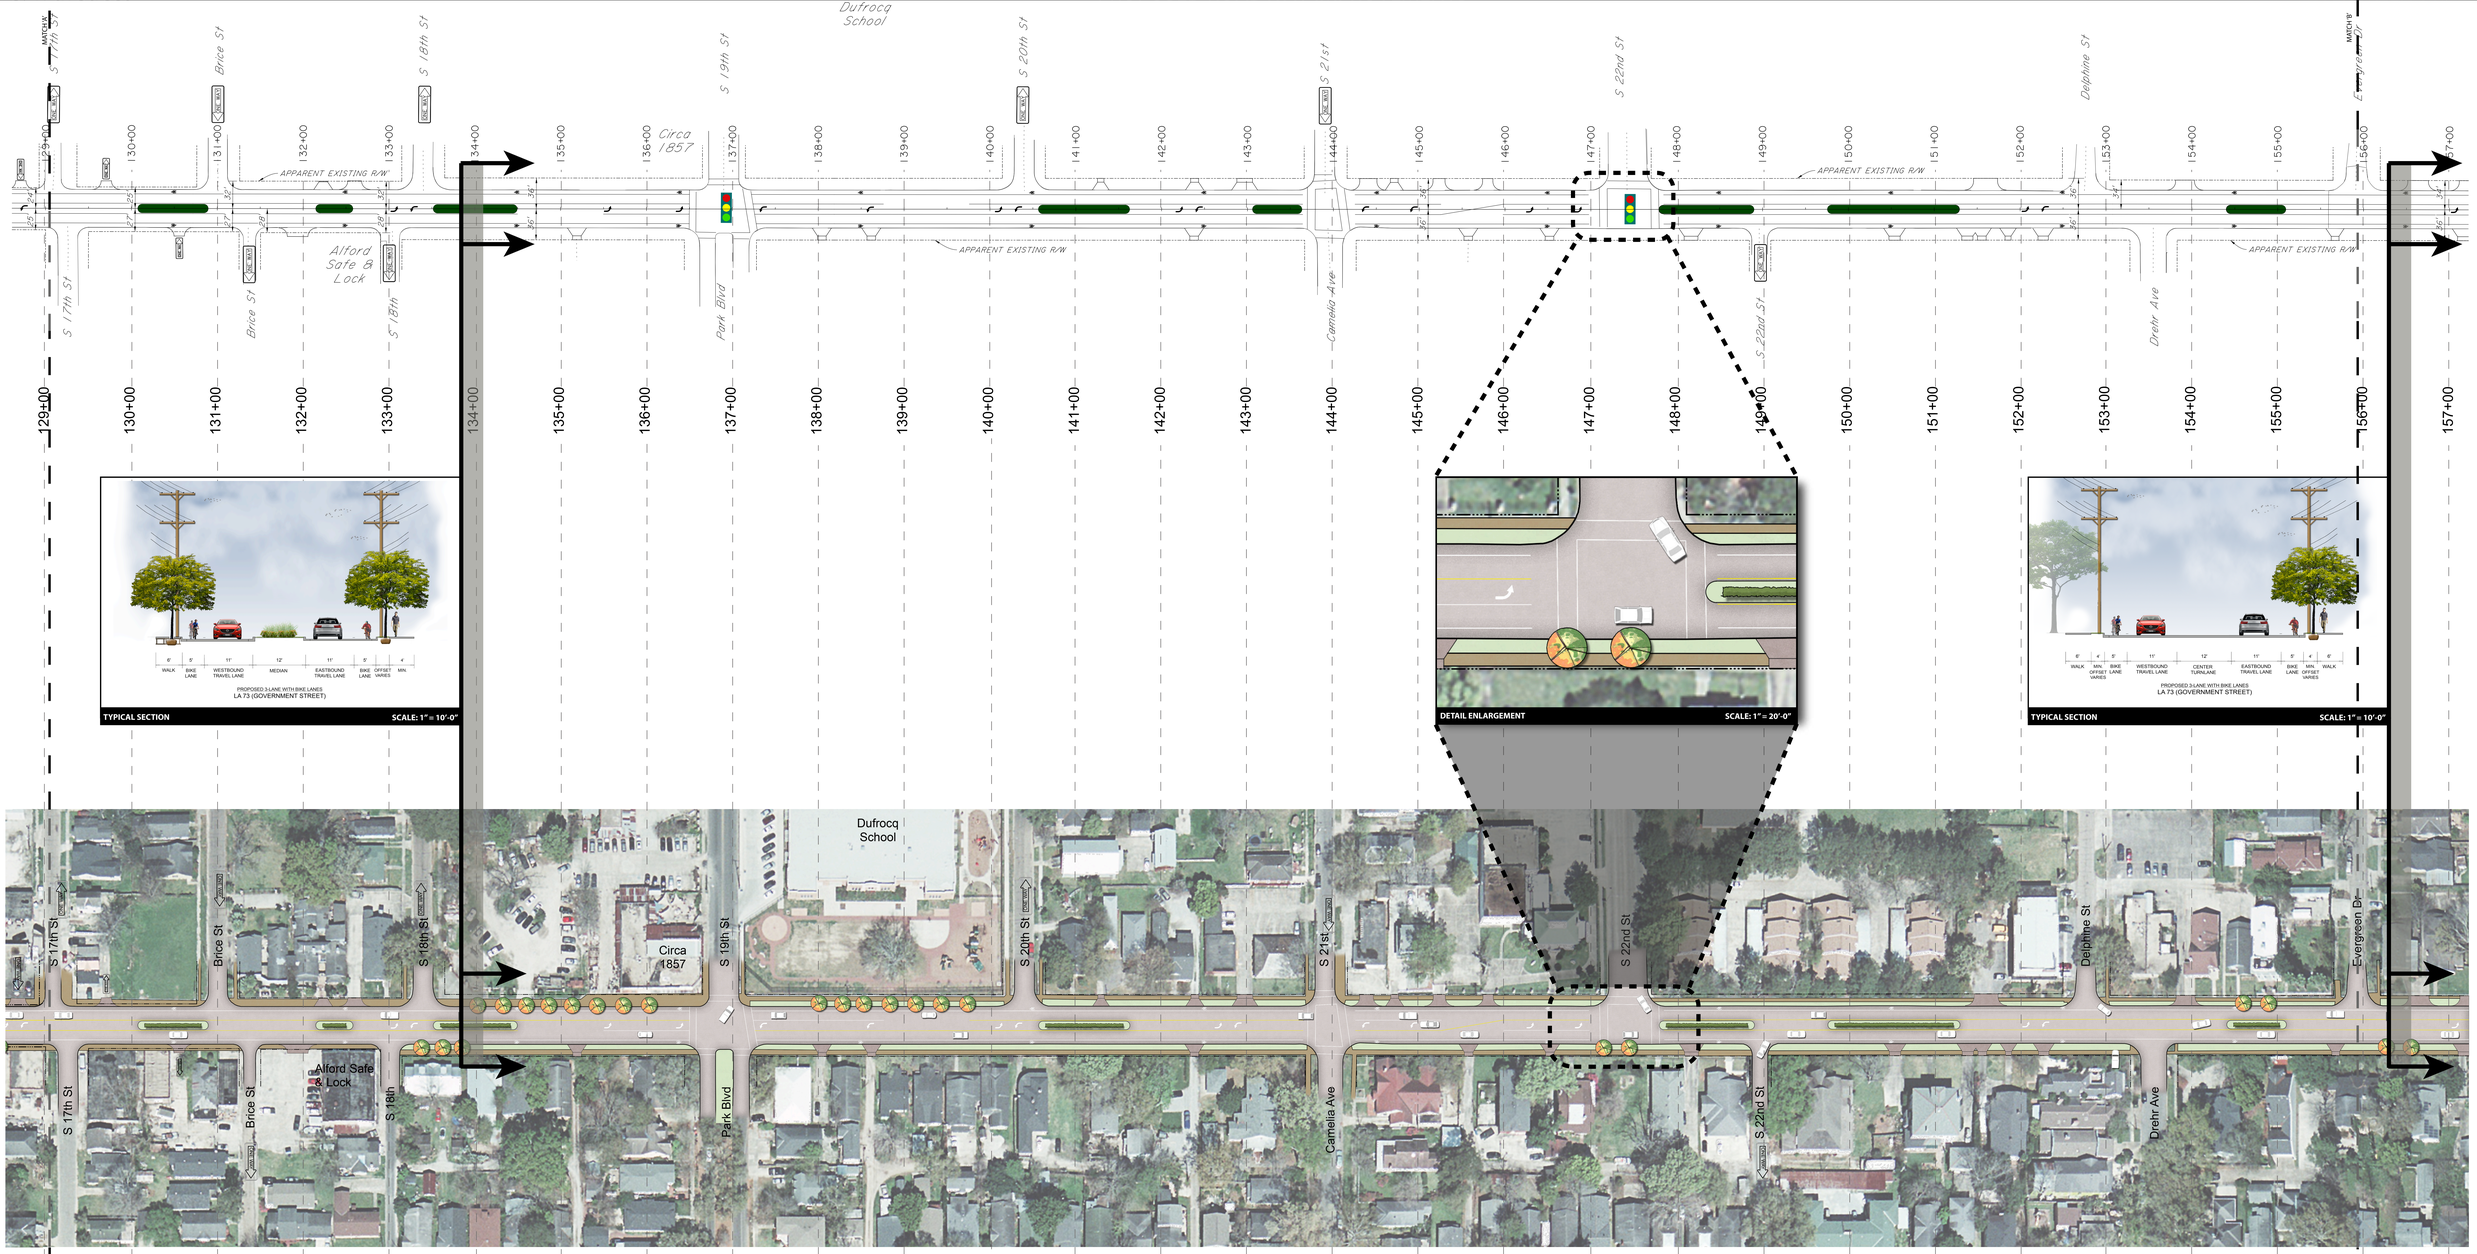

TYPICAL SECTION — SCALE: 1" = 10'-0"

DETAIL ENLARGEMENT — SCALE: 1" = 20'-0"

TYPICAL SECTION — SCALE: 1" = 10'-0"

SCHEMATIC STREETSCAPE PLAN

GOVERNMENT STREET REDESIGN

S.17th Street - Evergreen Dr.

U.S. Department of Transportation Federal Highway Administration
DOTD LOUISIANA DEPARTMENT OF TRANSPORTATION & DEVELOPMENT