Croydon Ave

PROPOSED ROADWAY IMPROVEMENTS

Lobdell Ave

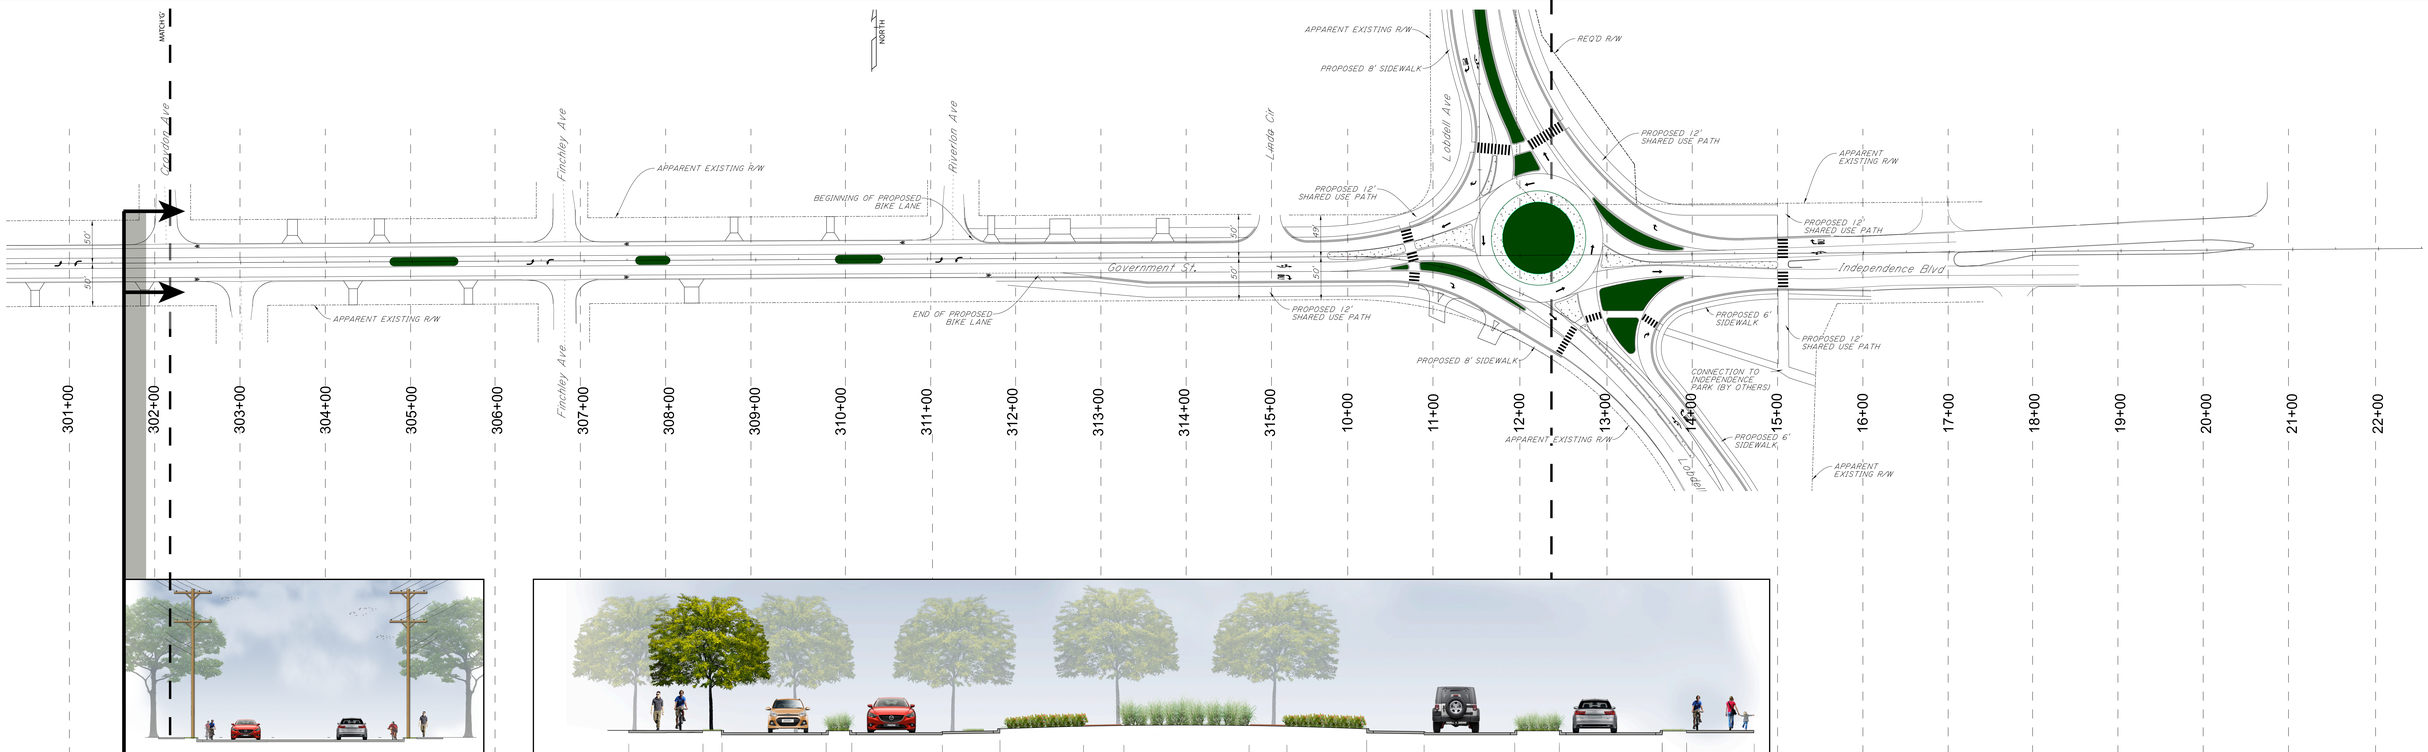

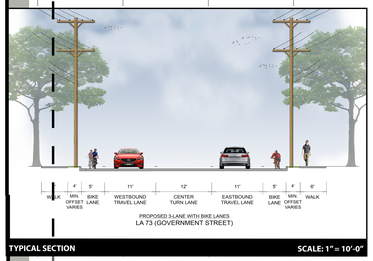

PROPOSED 3-LANE WITH BIKE LANES
LA 73 (GOVERNMENT STREET)

TYPICAL SECTION — SCALE: 1" = 10'-0"

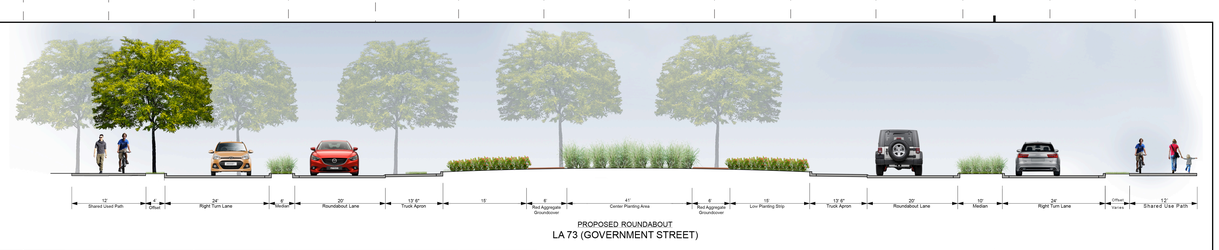

PROPOSED ROUNDABOUT
LA 73 (GOVERNMENT STREET)

TYPICAL SECTION — SCALE: 1" = 10'-0"

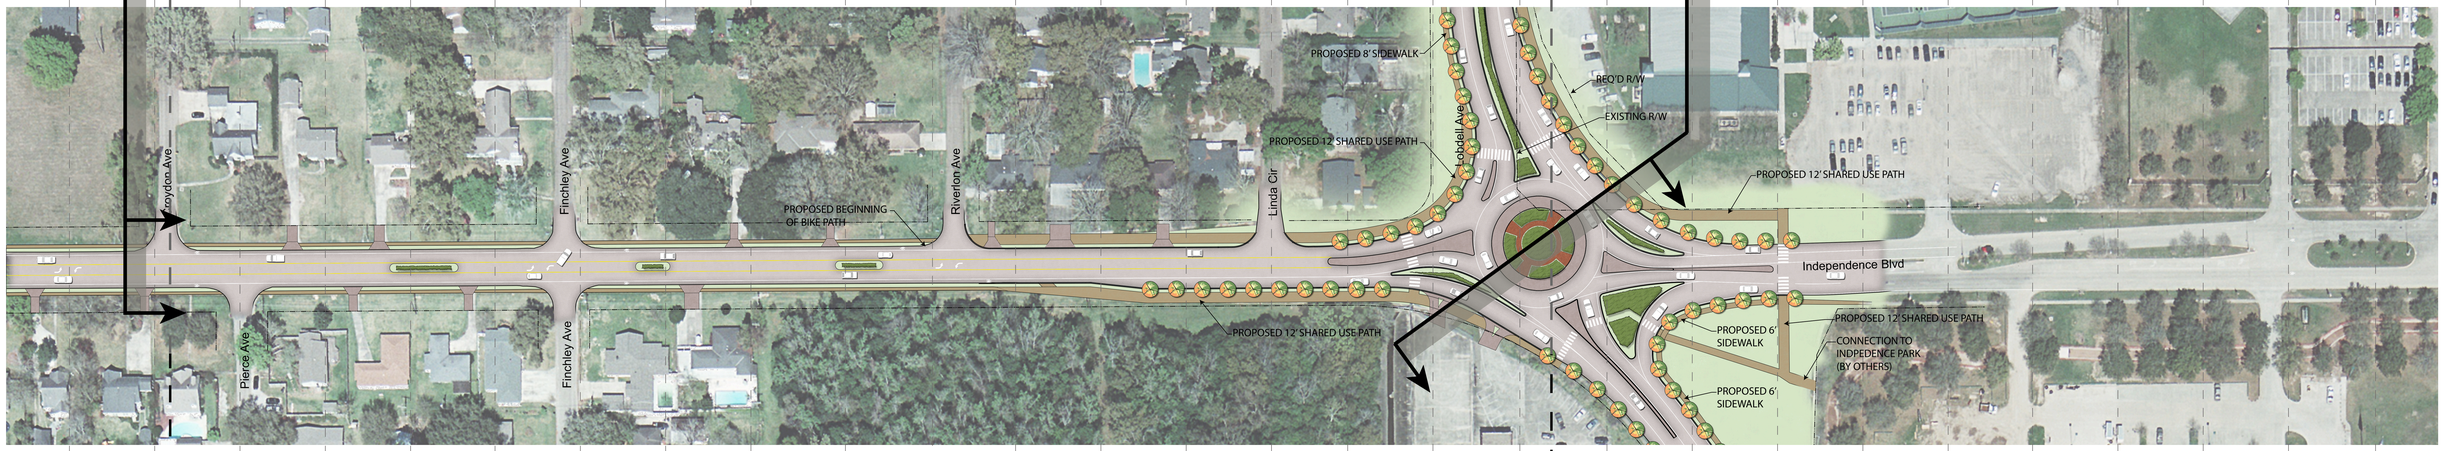

SCHEMATIC STREETSCAPE PLAN

Croydon Ave — Lobdell Ave

GOVERNMENT STREET REDESIGN

Croydon Ave - Lobdell Ave

SCALE: 1" = 50'-0"

U.S. Department of Transportation Federal Highway Administration

DOTD Louisiana Department of Transportation & Development