St. Rose Street

PROPOSED ROADWAY IMPROVEMENTS

S. Acadian Thruway

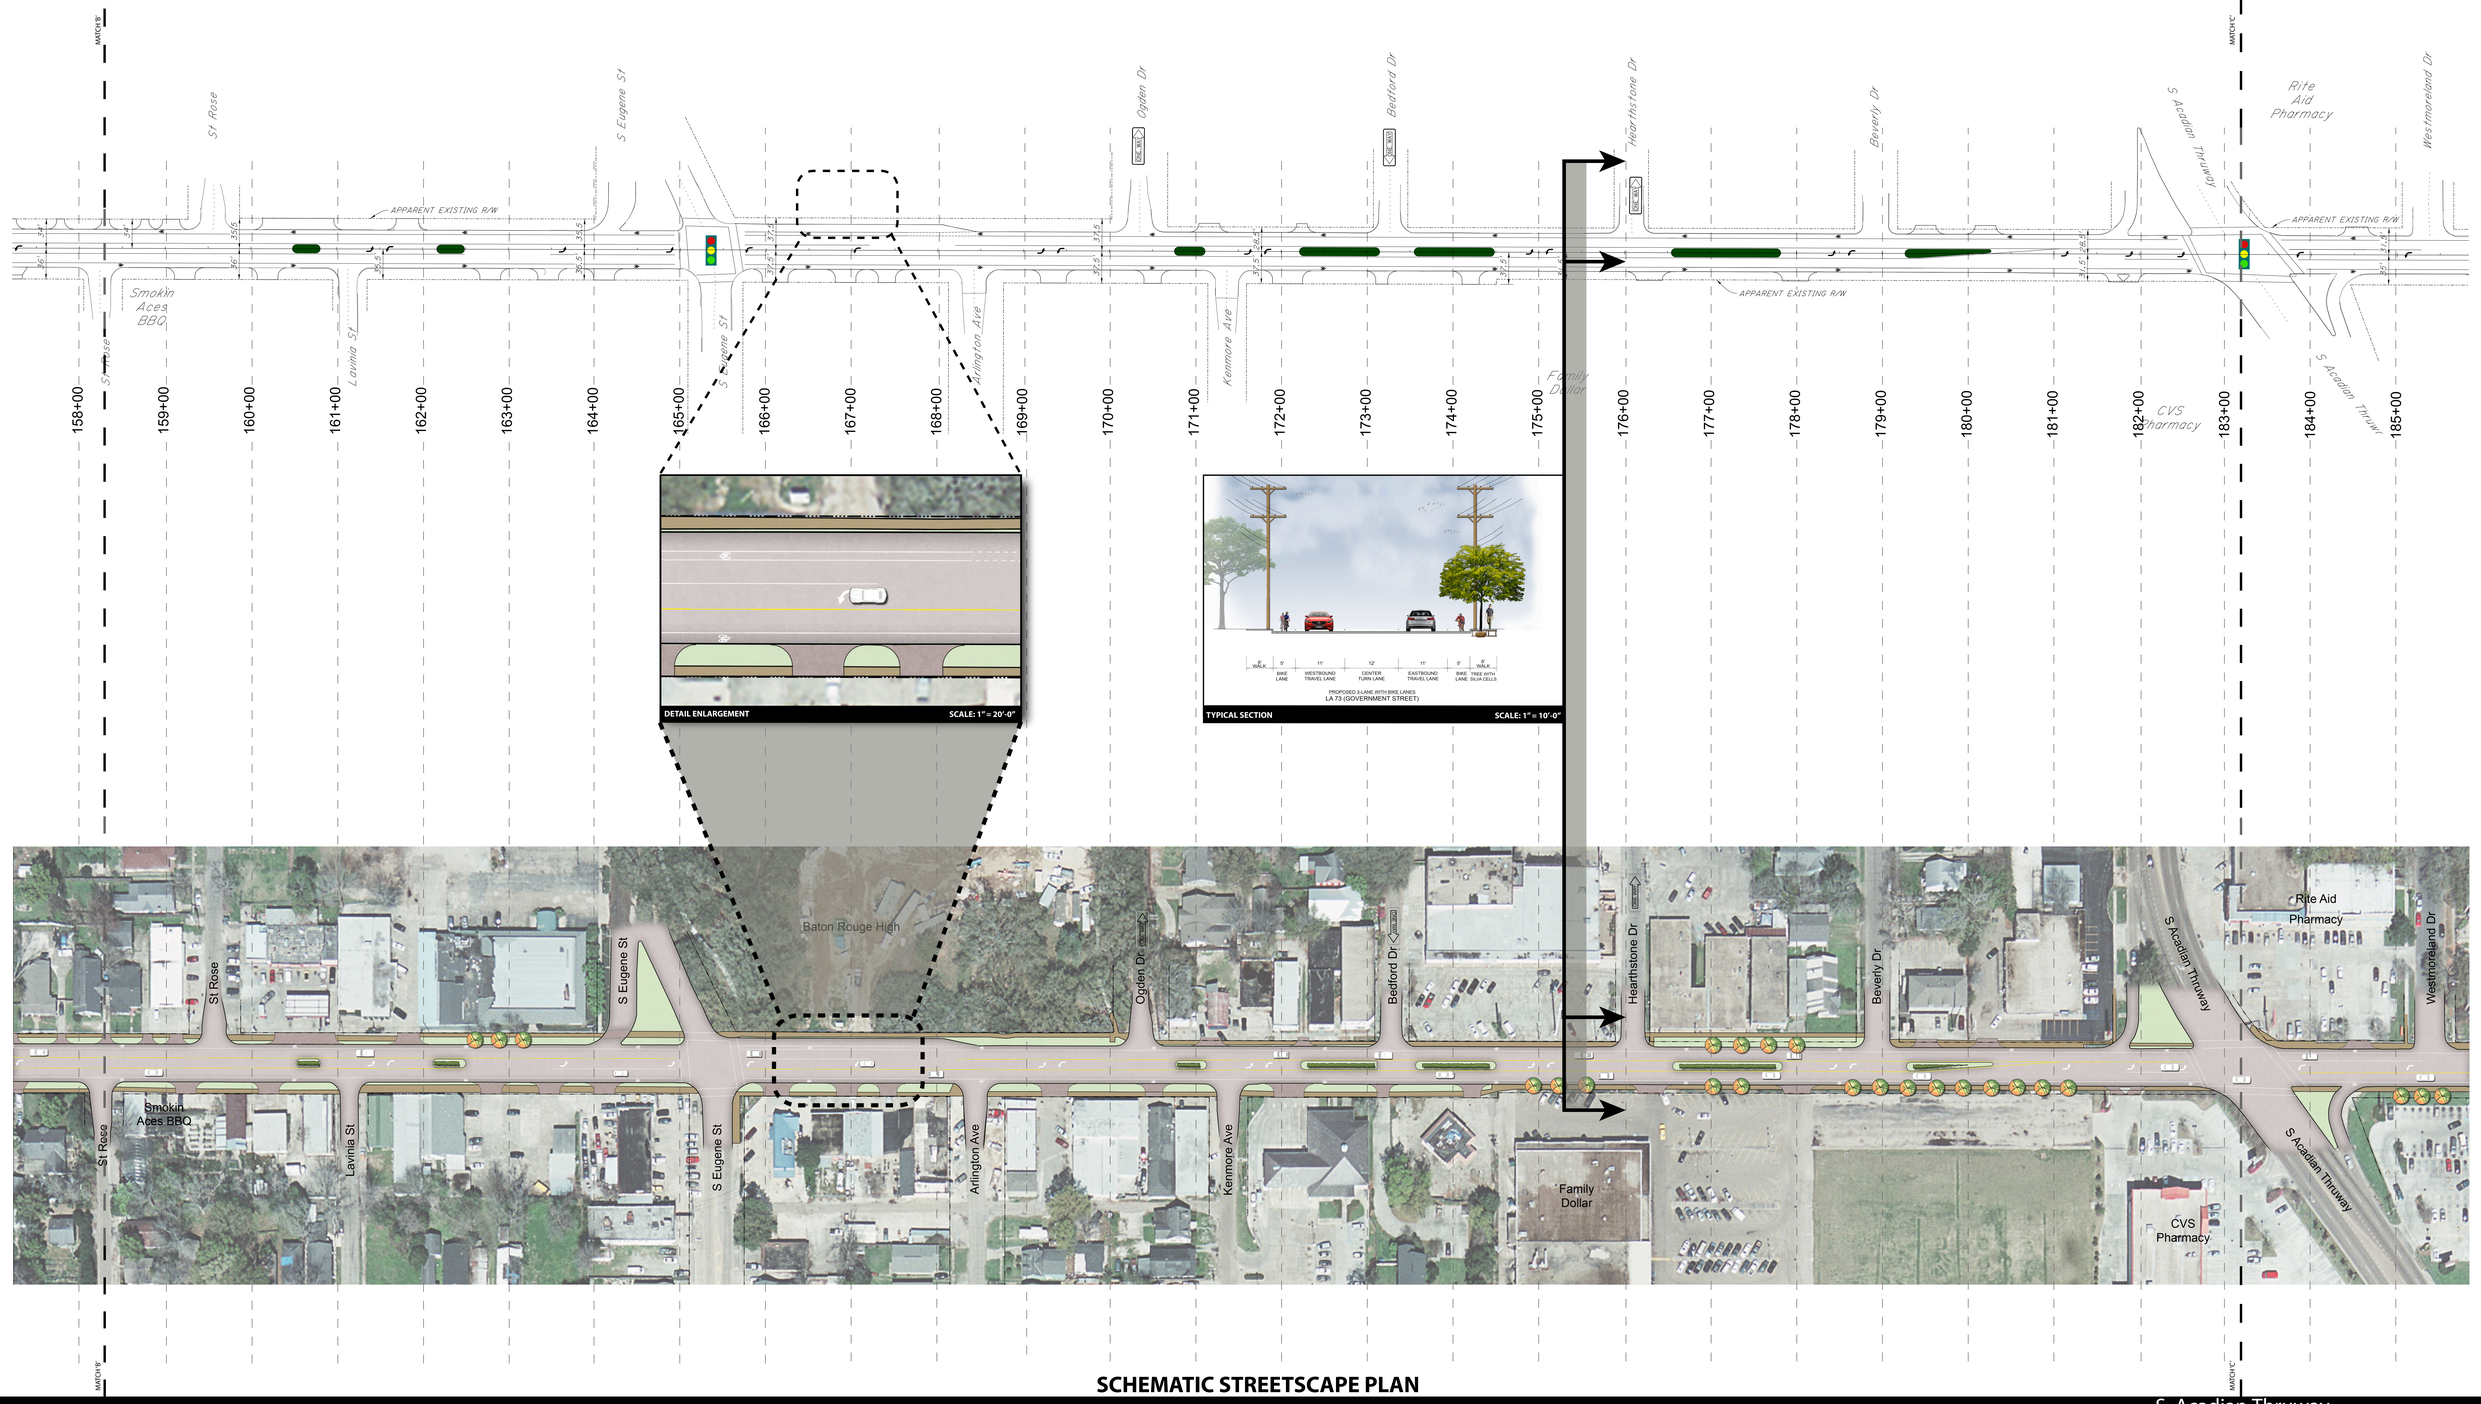

SCHEMATIC STREETSCAPE PLAN

S. Acadian Thruway

GOVERNMENT STREET REDESIGN

St. Rose Street -S. Acadian Thwy.

U.S. Department of Transportation Federal Highway Administration

DOTD LOUISIANA DEPARTMENT OF TRANSPORTATION & DEVELOPMENT