Lovers Lane

PROPOSED ROADWAY IMPROVEMENTS

Wiltz Drive

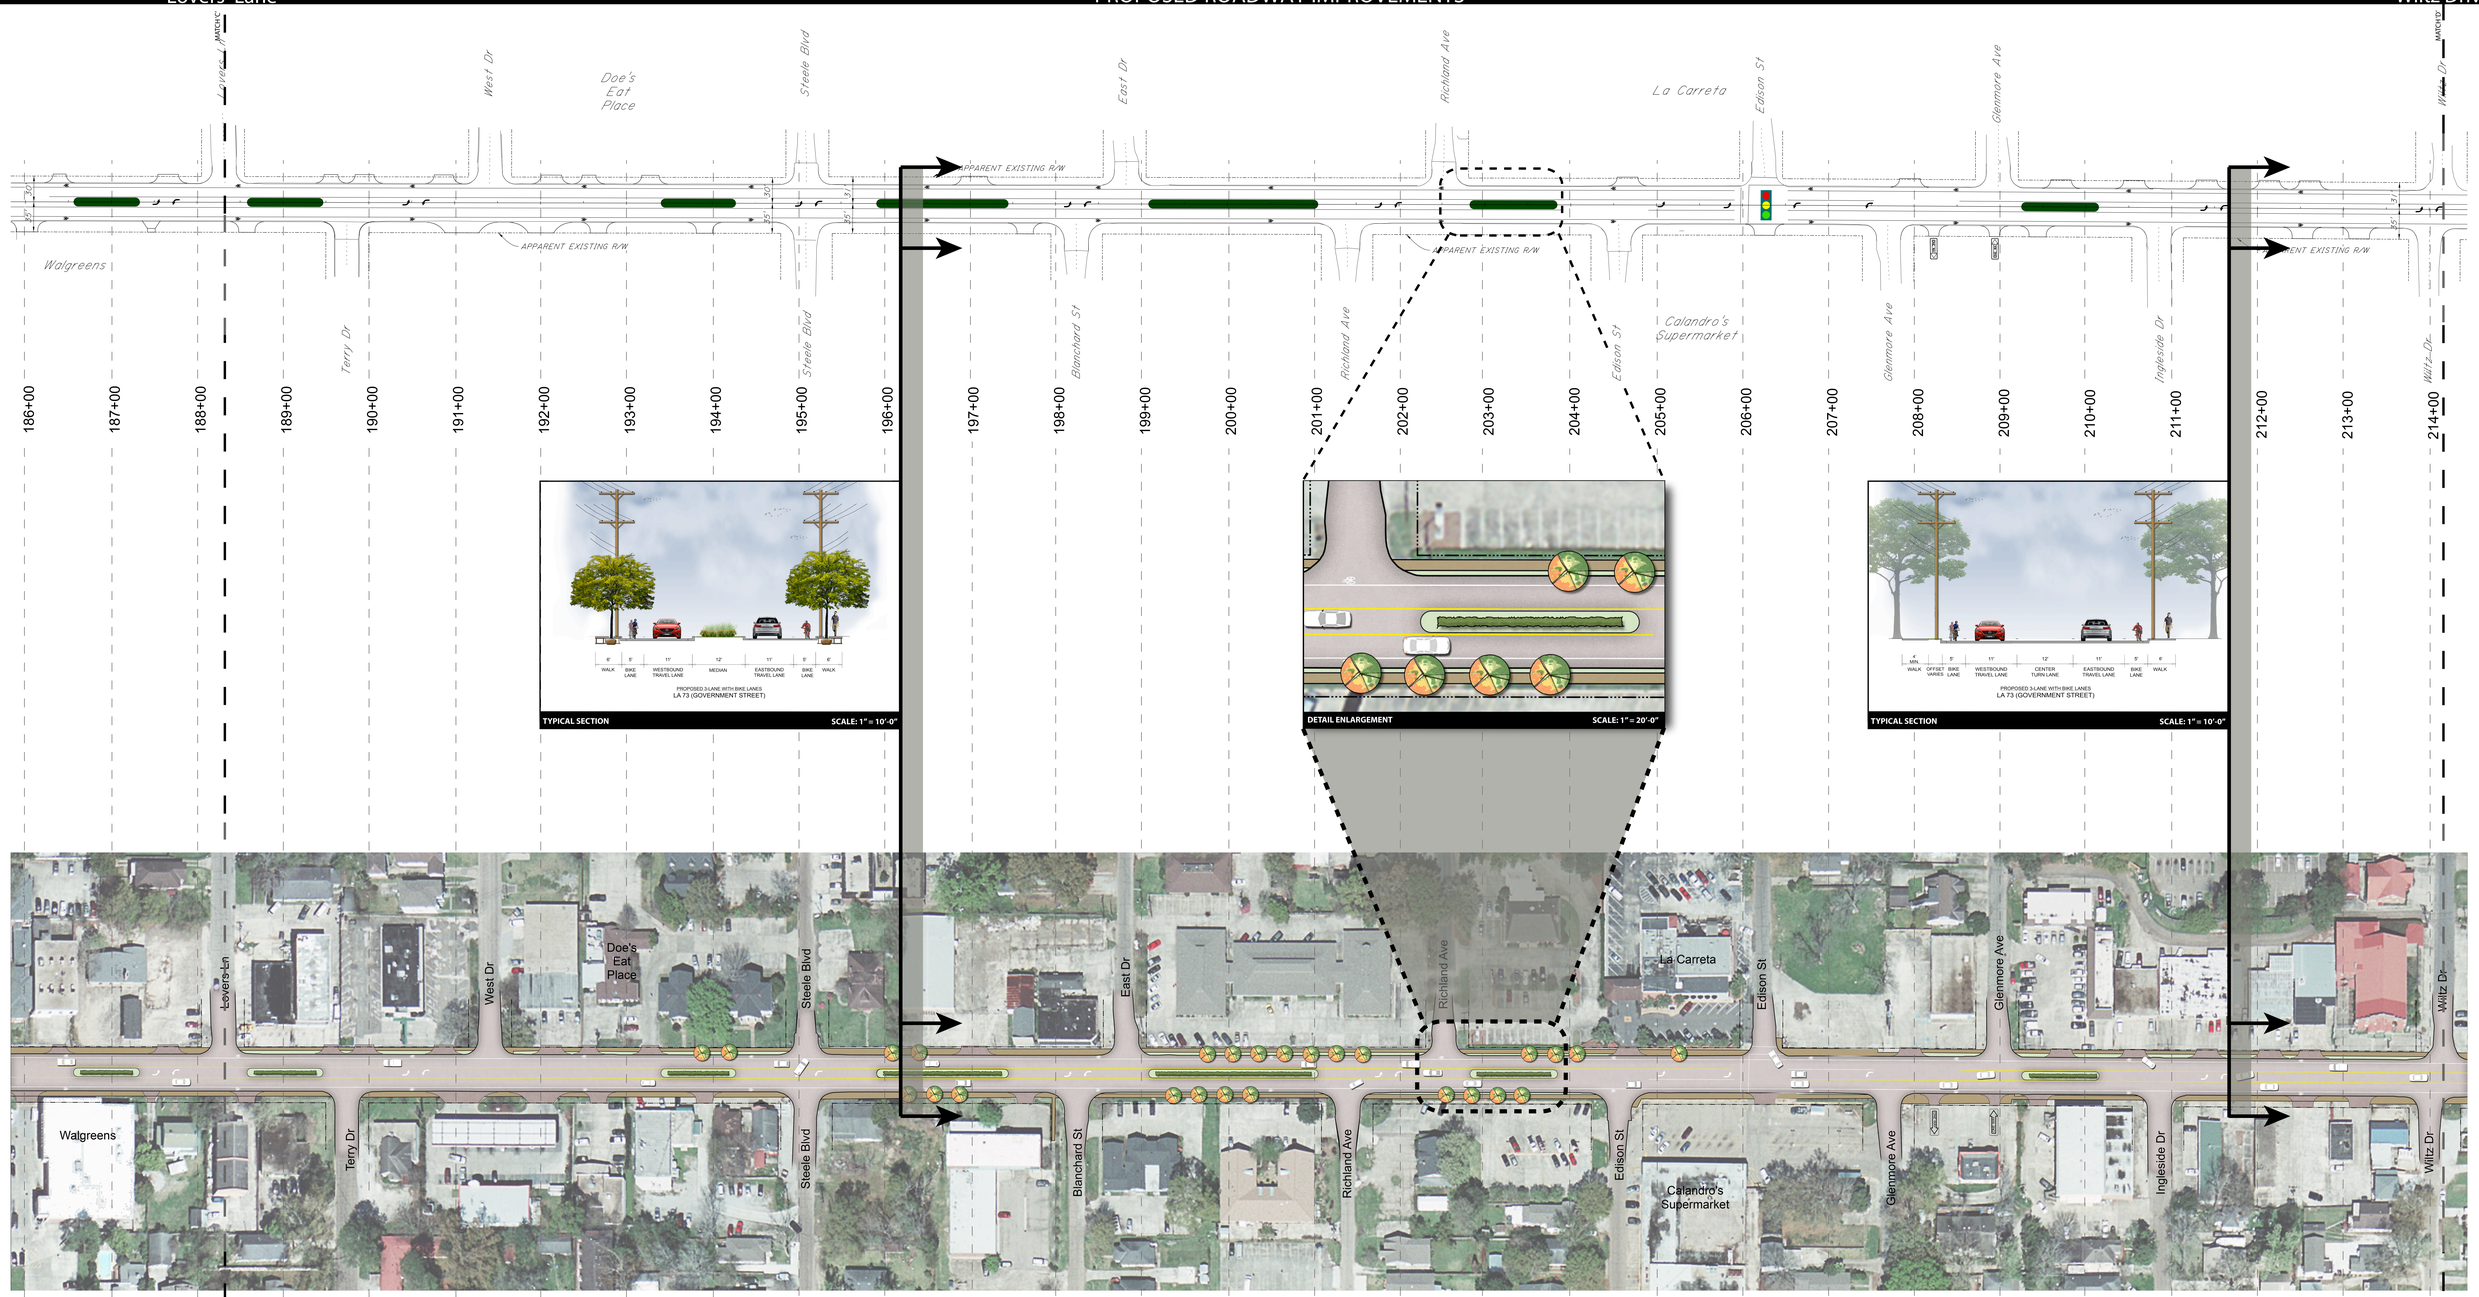

SCHEMATIC STREETSCAPE PLAN

Lovers Lane

Wiltz Dr.

GOVERNMENT STREET REDESIGN

Lovers Lane - Wiltz Dr.

U.S. Department of Transportation Federal Highway Administration

DOTD Louisiana Department of Transportation & Development