Longwood Ct. | PROPOSED ROADWAY IMPROVEMENTS | Acadia St.

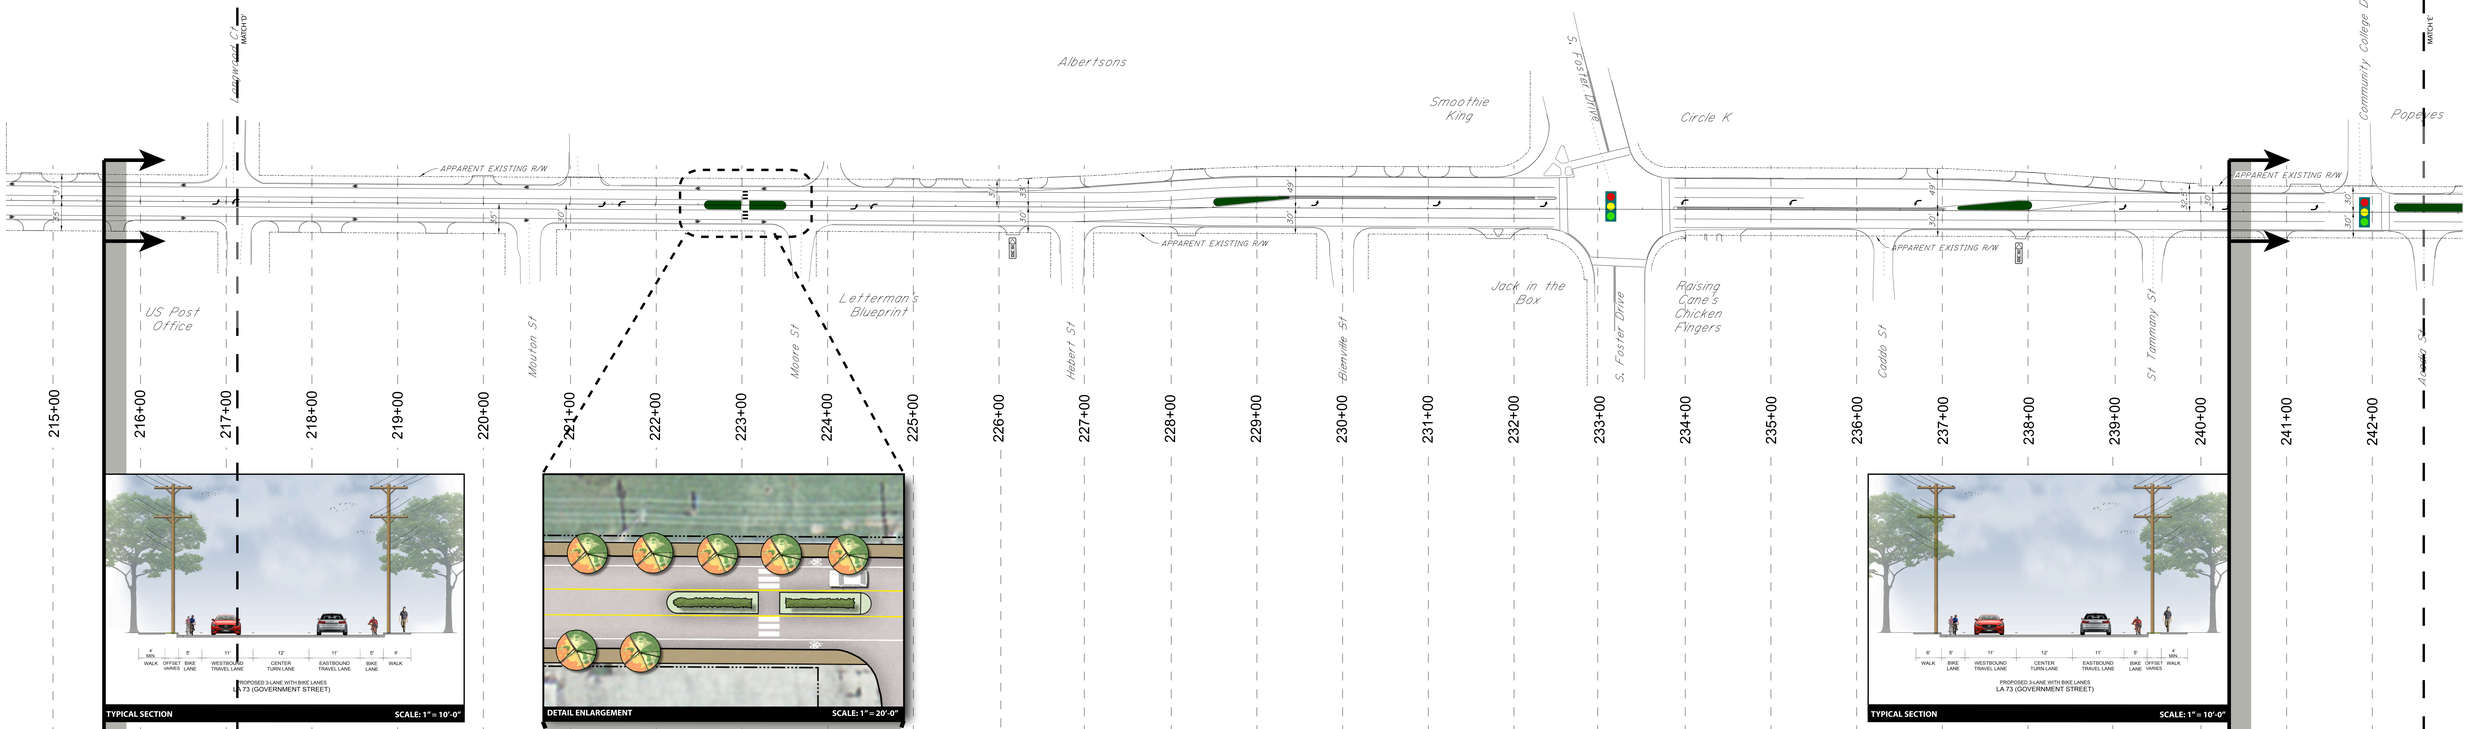

TYPICAL SECTION — SCALE: 1" = 10'-0"

DETAIL ENLARGEMENT — SCALE: 1" = 20'-0"

TYPICAL SECTION — SCALE: 1" = 10'-0"

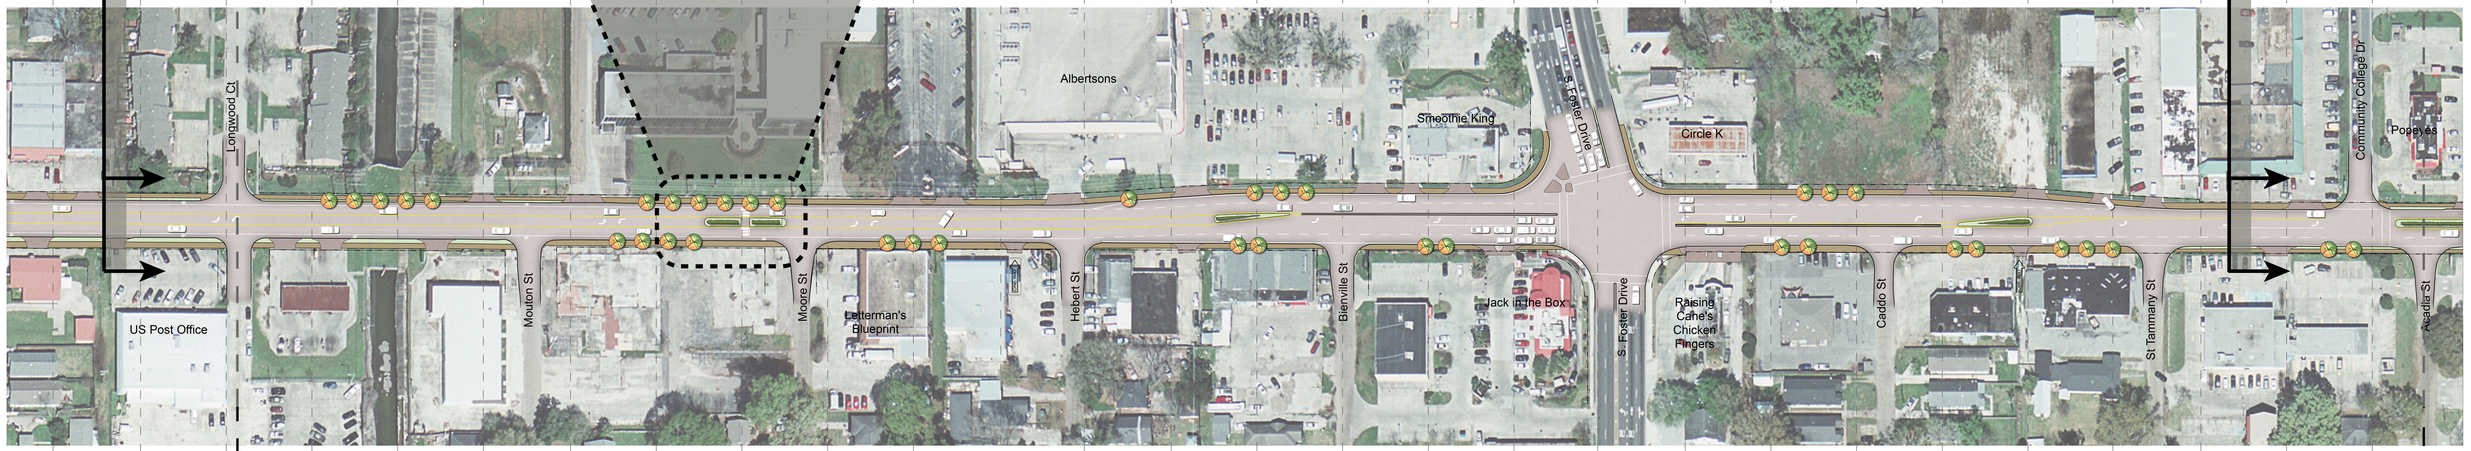

SCHEMATIC STREETSCAPE PLAN

Longwood Ct. — Acadia St.

GOVERNMENT STREET REDESIGN

Longwood Ct. - Acadia St.

U.S. Department of Transportation Federal Highway Administration

DOTD Louisiana Department of Transportation & Development