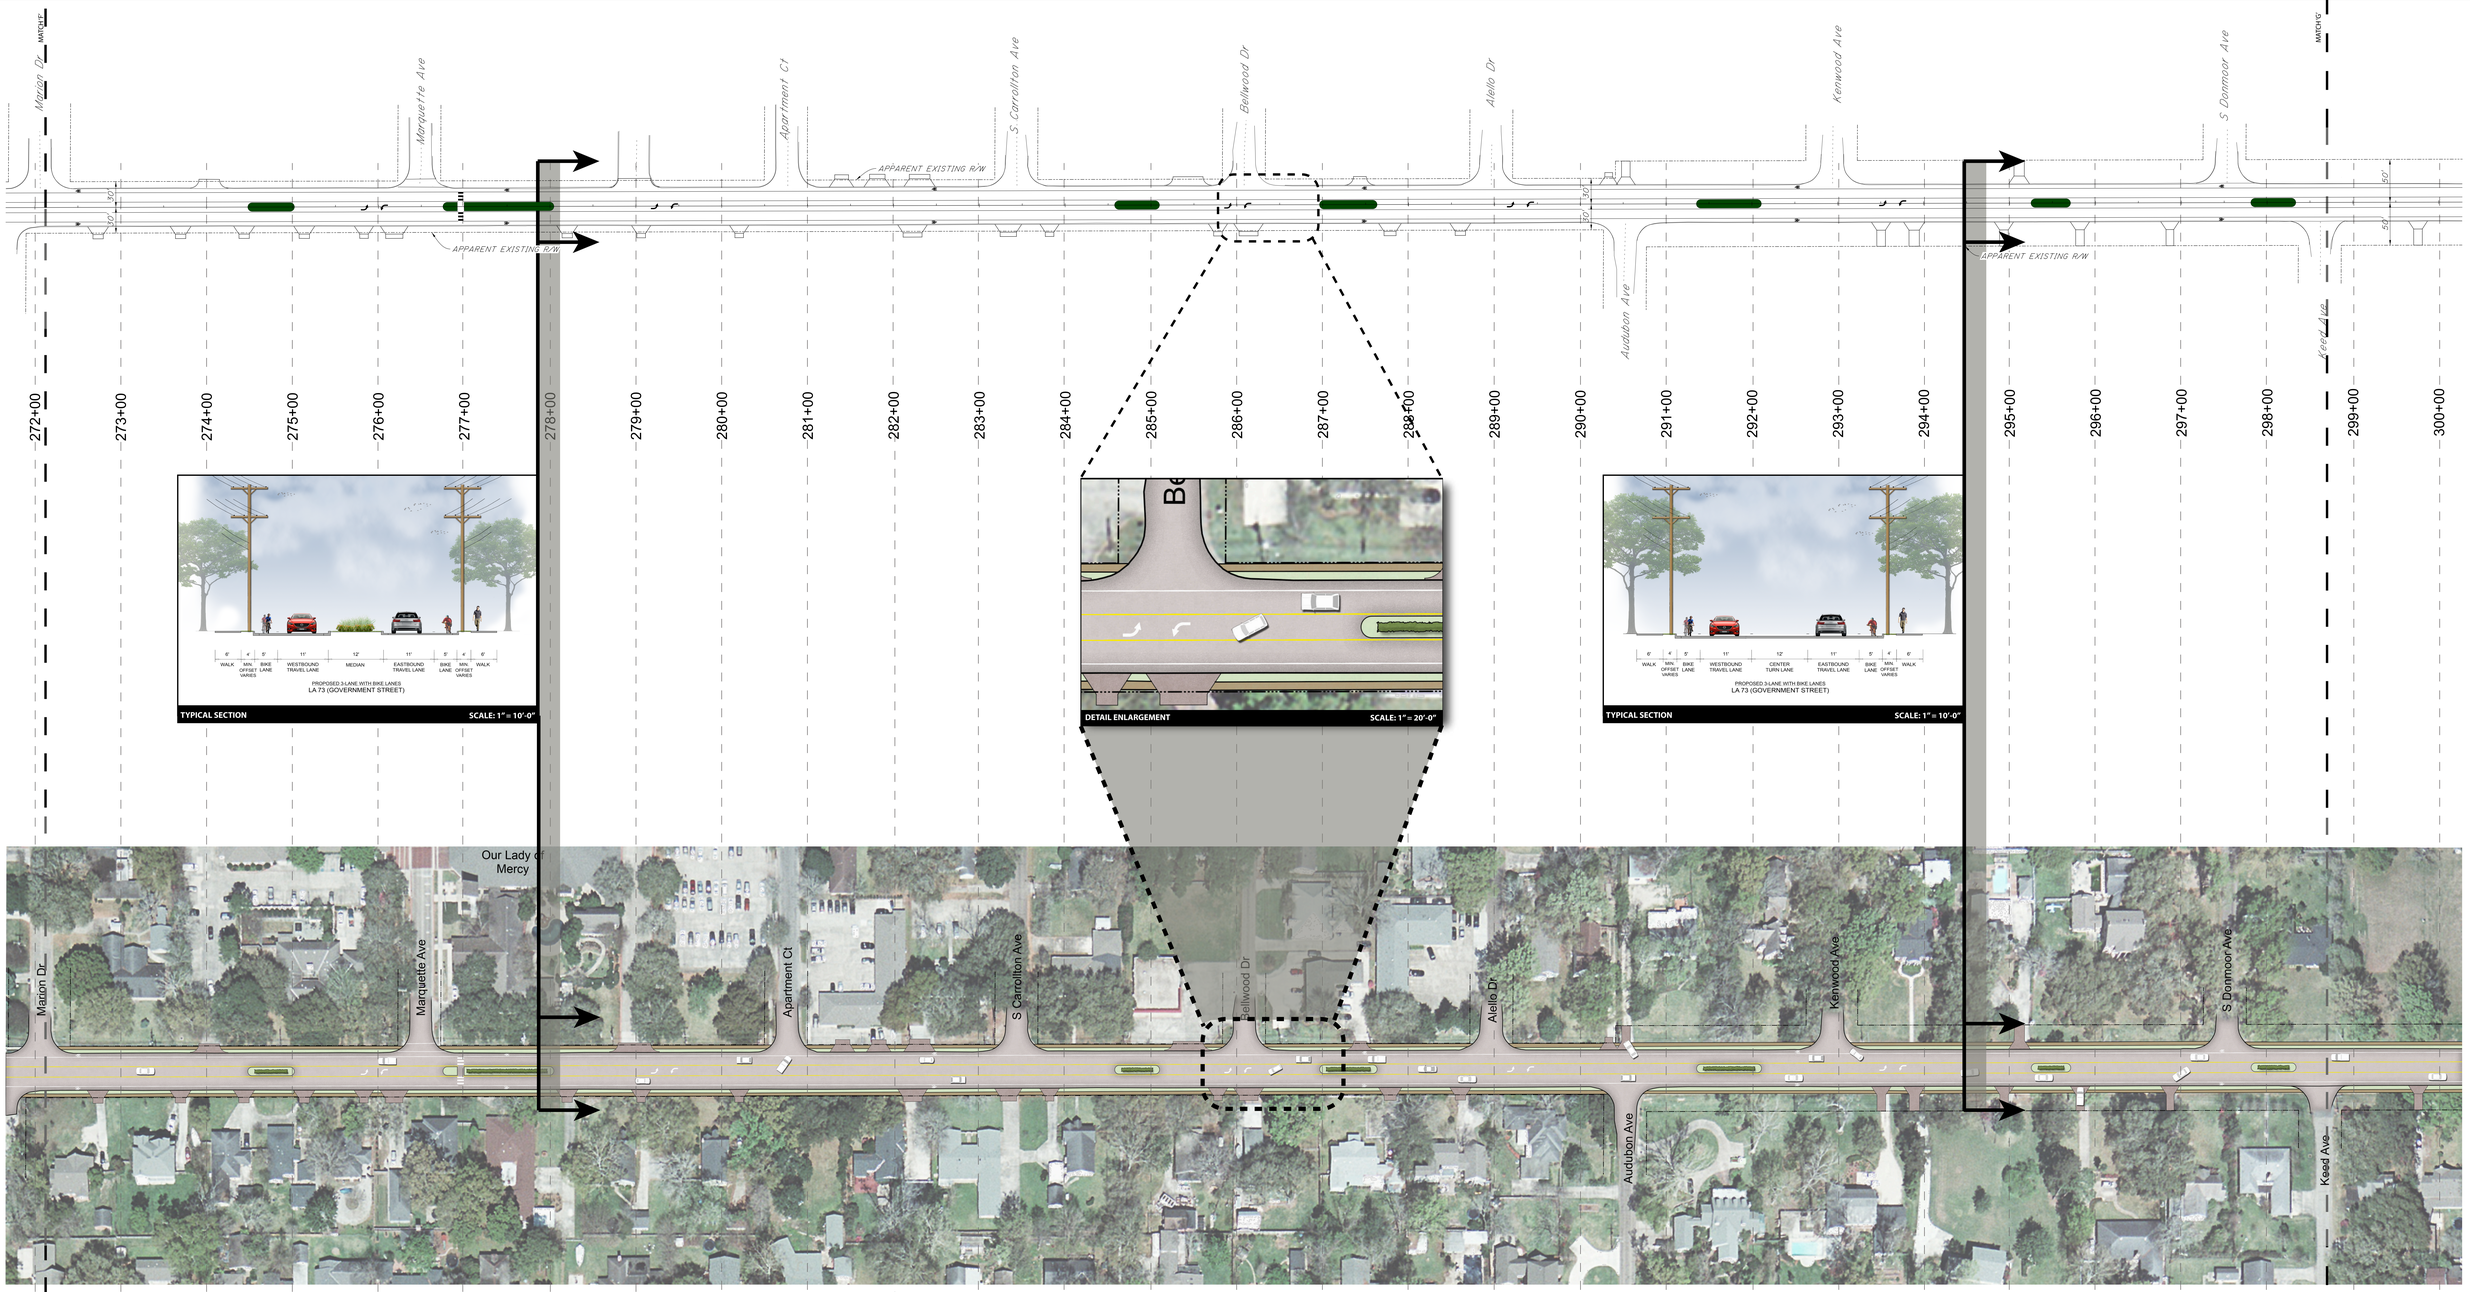

TYPICAL SECTION — **SCALE: 1" = 10'-0"**

DETAIL ENLARGEMENT — **SCALE: 1" = 20'-0"**

TYPICAL SECTION — **SCALE: 1" = 10'-0"**

SCHEMATIC STREETSCAPE PLAN

GOVERNMENT STREET REDESIGN

Marion Dr. - Keed Ave.

U.S. Department of Transportation Federal Highway Administration
DOTD Louisiana Department of Transportation & Development