Croydon Ave

PROPOSED ROADWAY IMPROVEMENTS

Lobdell Ave

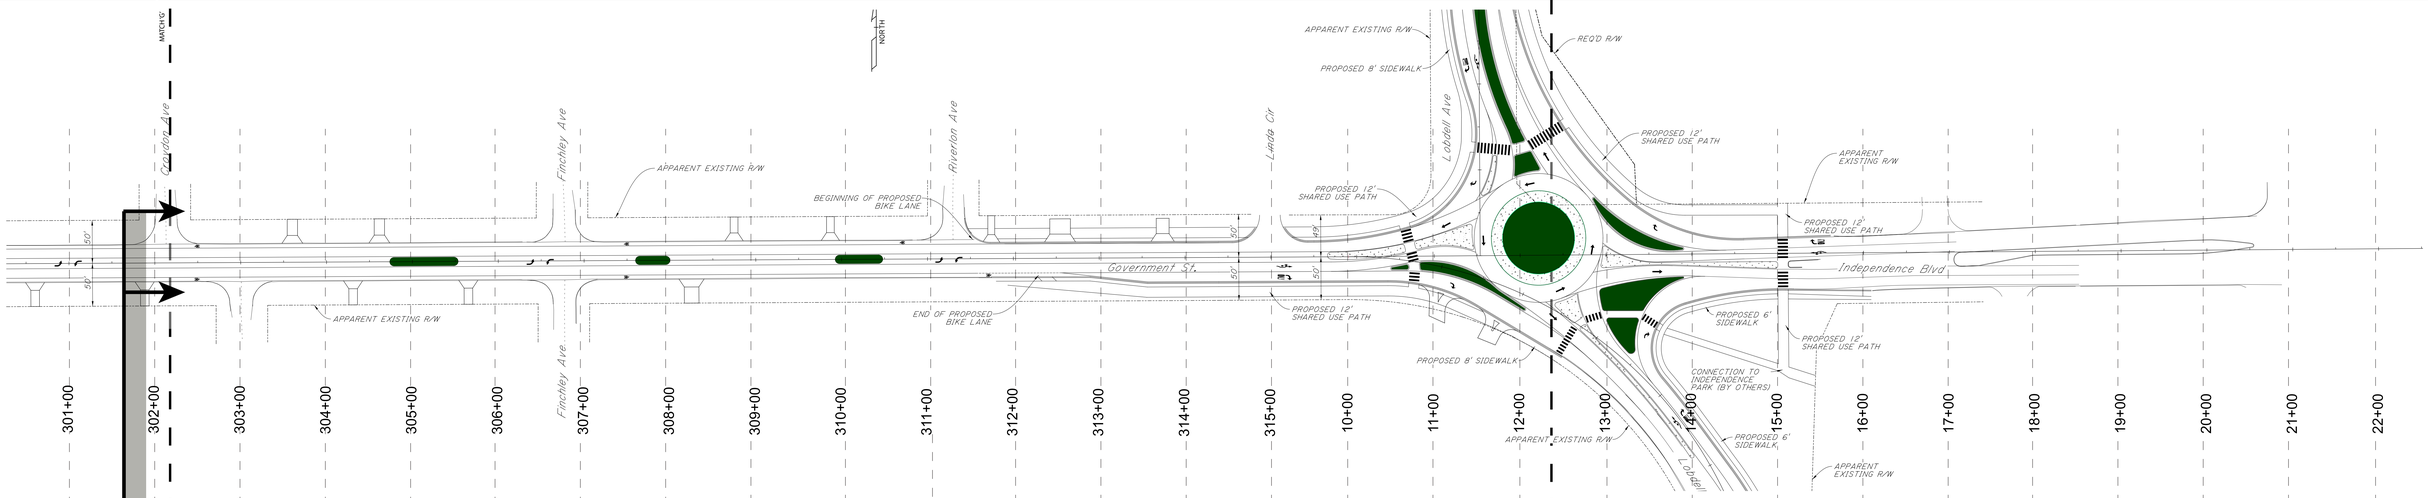

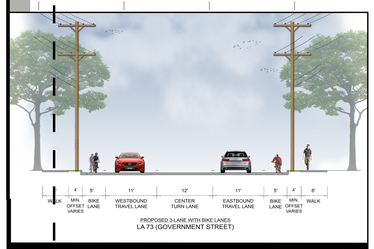

TYPICAL SECTION — SCALE: 1" = 10'-0"

TYPICAL SECTION — SCALE: 1" = 10'-0"

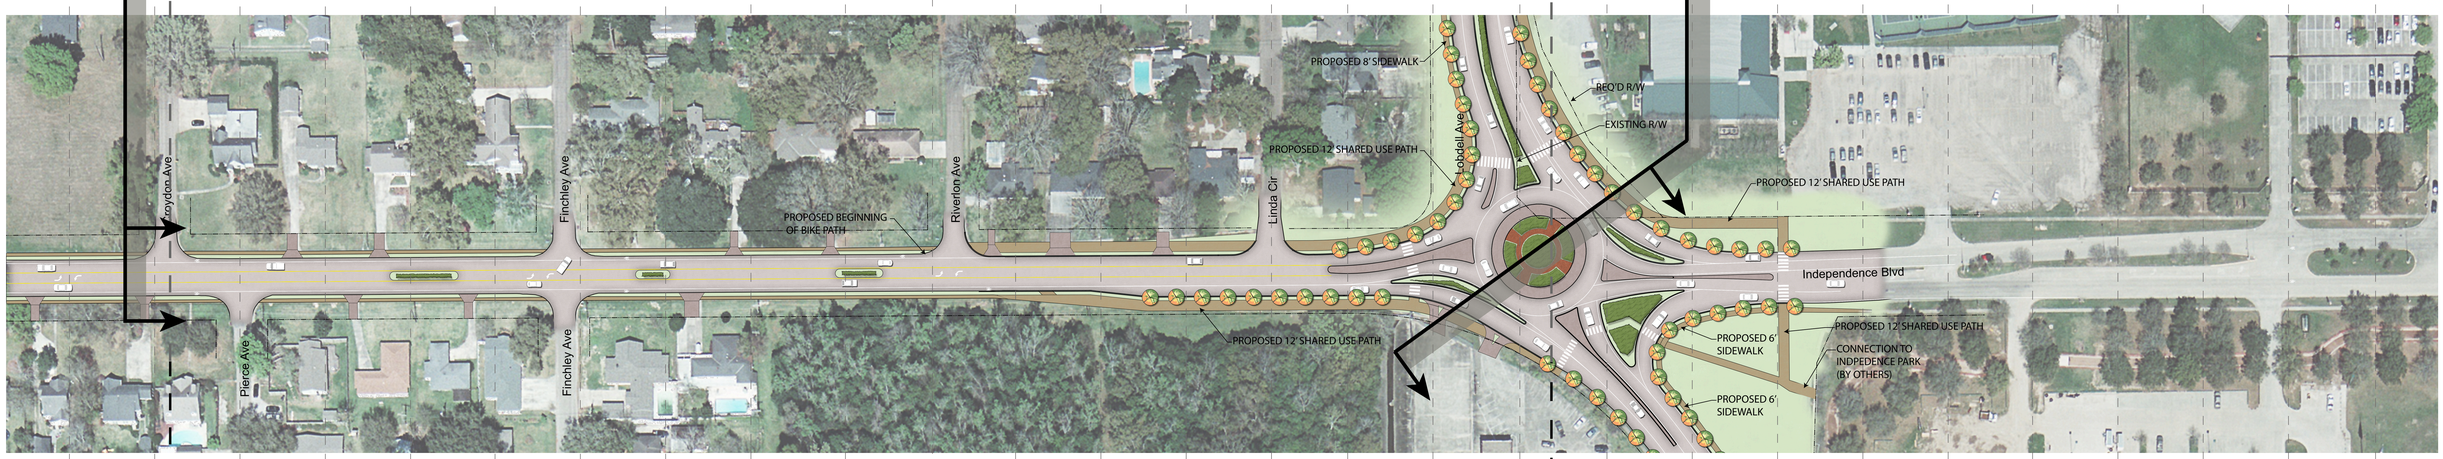

SCHEMATIC STREETSCAPE PLAN

Croydon Ave

Lobdell Ave

GOVERNMENT STREET REDESIGN

Croydon Ave - Lobdell Ave

U.S. Department of Transportation Federal Highway Administration

DOTD LOUISIANA DEPARTMENT OF TRANSPORTATION & DEVELOPMENT