FLORIDA AVENUE PROJECT

DOTD LOUISIANA DEPARTMENT OF TRANSPORTATION & DEVELOPMENT

Study Area

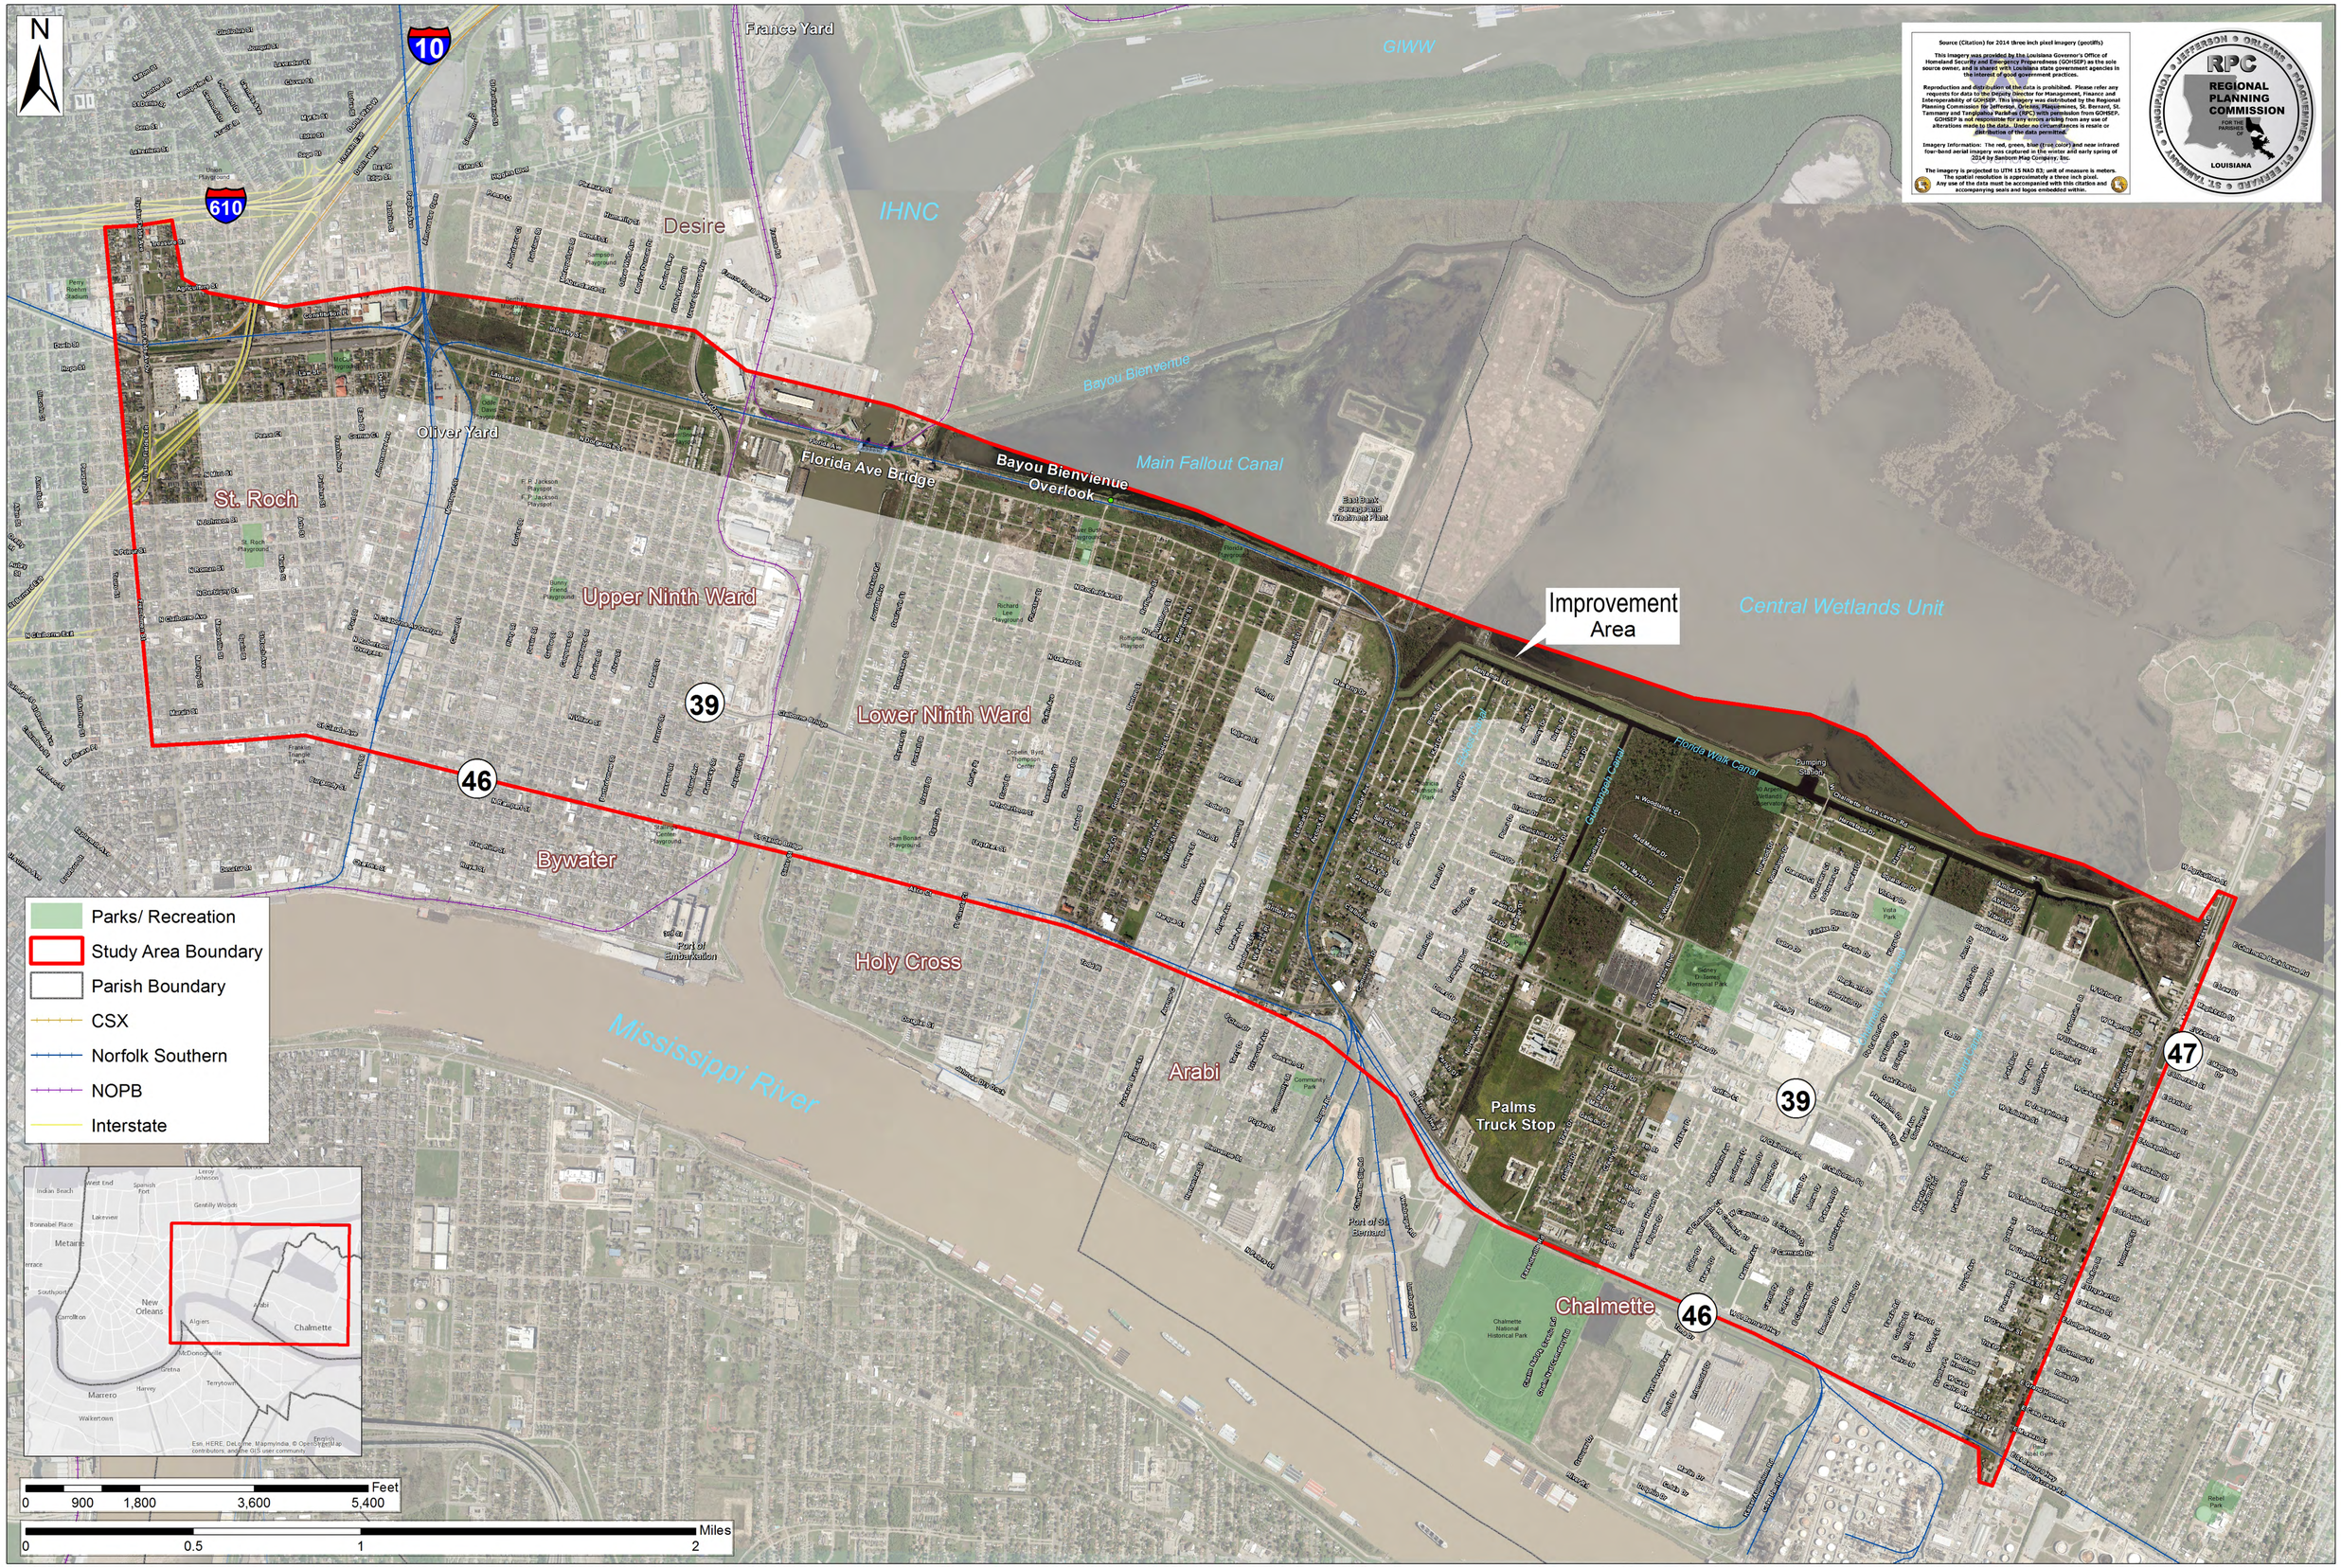

PRELIMINARY SUBJECT TO CHANGE