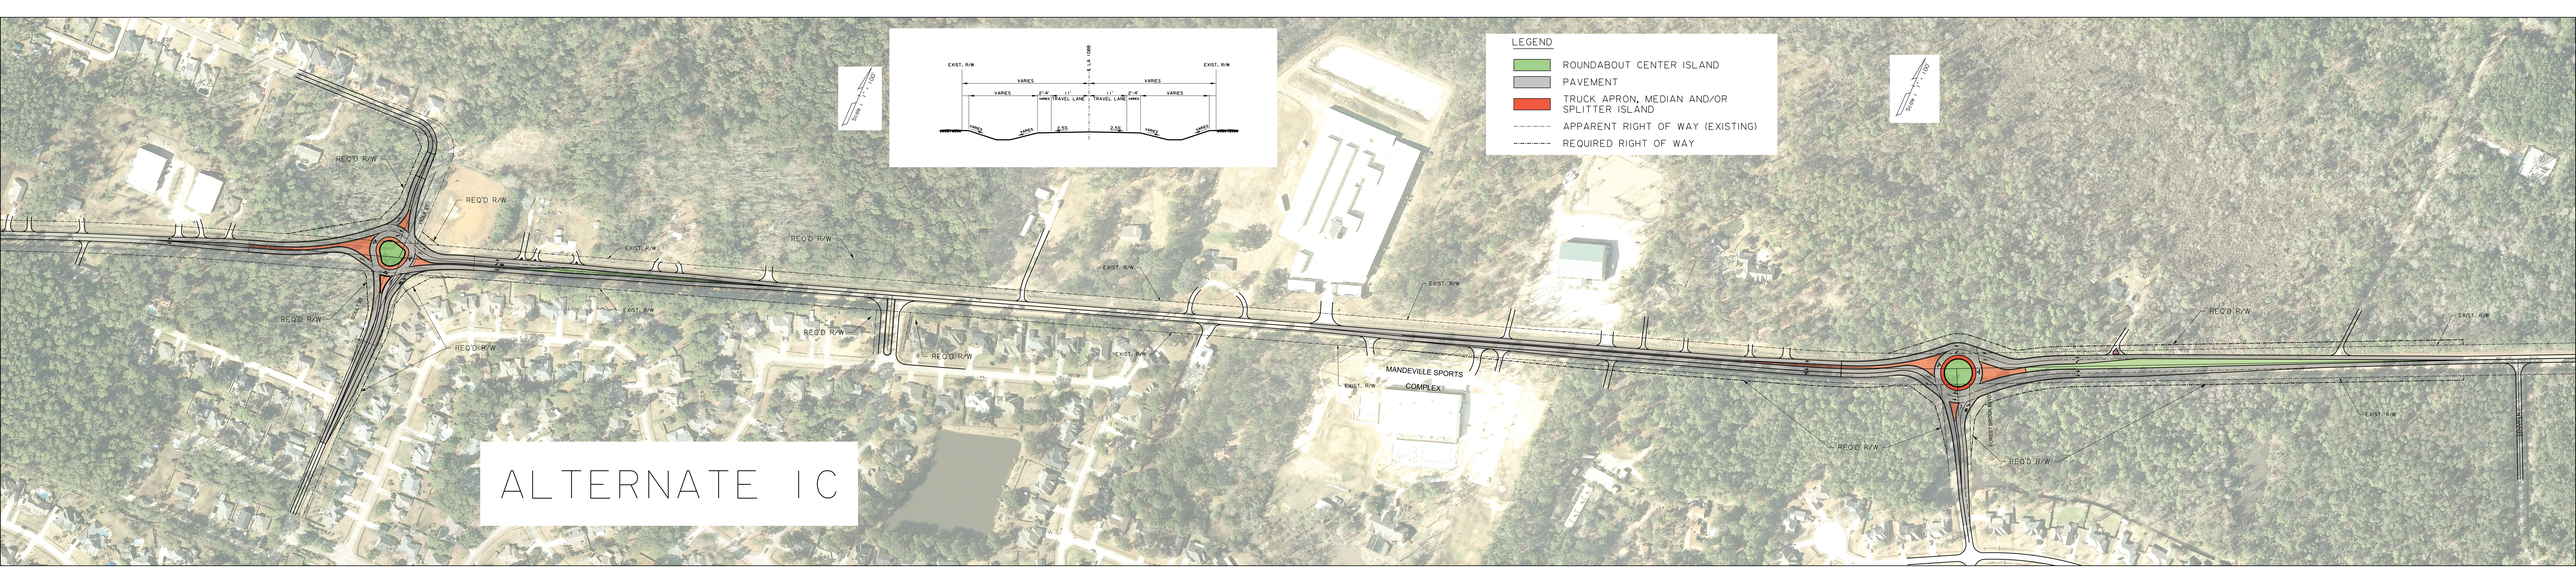
LEGEND
ROUNDABOUT CENTER ISLAND
PAVEMENT
TRUCK APRON, MEDIAN AND/OR SPLITTER ISLAND
APPARENT RIGHT OF WAY (EXISTING)
REQUIRED RIGHT OF WAY
EXIST. R/W
VARIES
TRAVEL LANE
REQ'D R/W
MANDEVILLE SPORTS COMPLEX
ALTERNATE IC