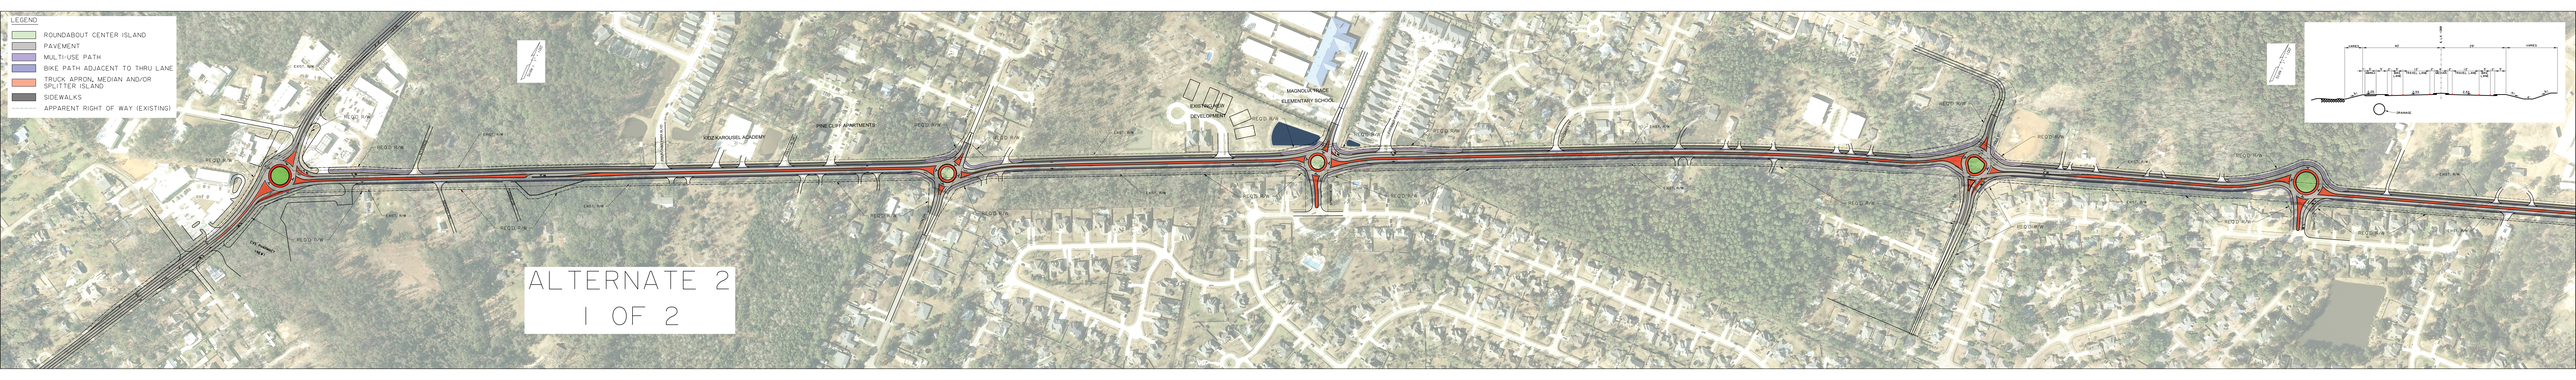
LEGEND
ROUNDABOUT CENTER ISLAND
PAVEMENT
MULTI-USE PATH
BIKE PATH ADJACENT TO THRU LANE
TRUCK APRON, MEDIAN AND/OR SPLITTER ISLAND
SIDEWALKS
APPARENT RIGHT OF WAY (EXISTING)
KIDZ KAROUSEL ACADEMY
PINECLIFF APARTMENTS
EXISTING NEW DEVELOPMENT
MAGNOLIA TRACE ELEMENTARY SCHOOL
ALTERNATE 2
1 OF 2