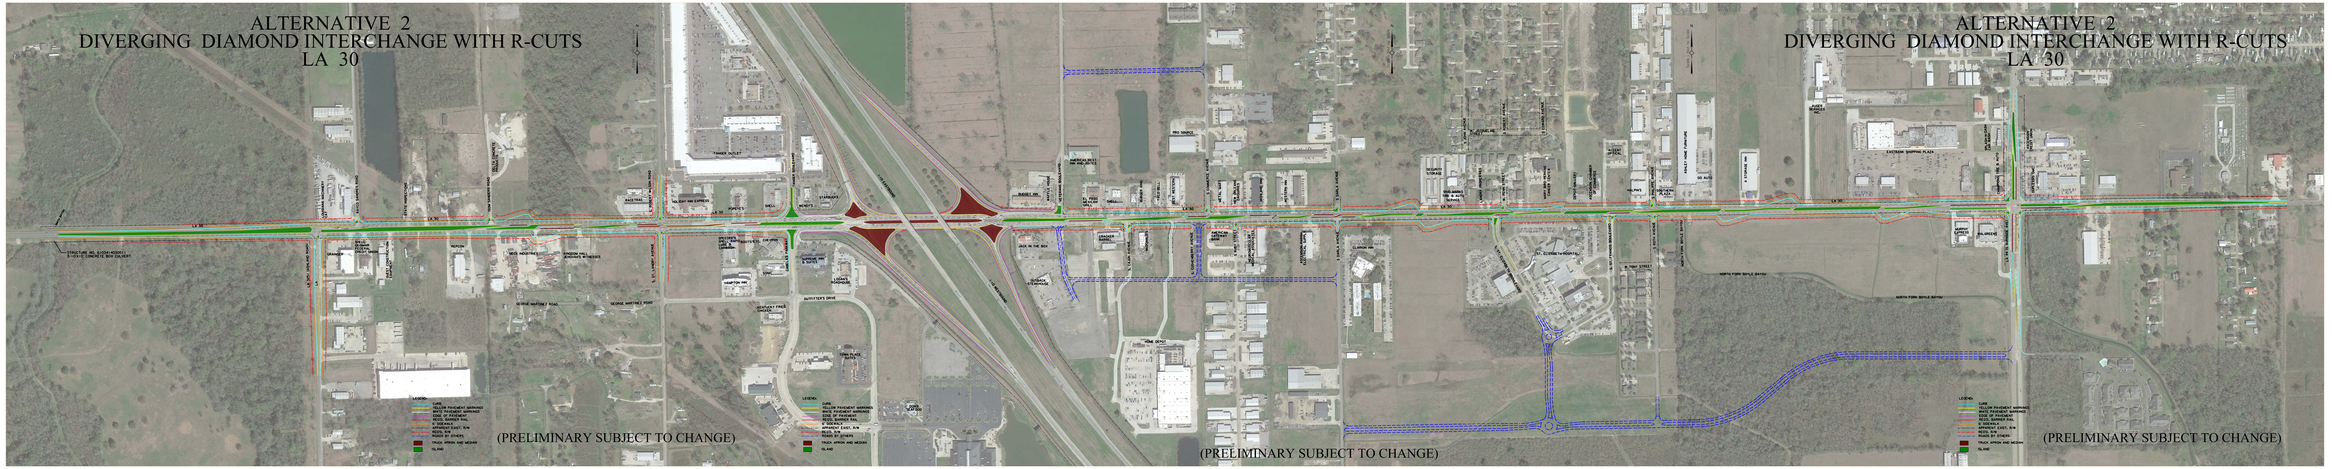
ALTERNATIVE 2
DIVERGING DIAMOND INTERCHANGE WITH R-CUTS
LA 30
(PRELIMINARY SUBJECT TO CHANGE)
ALTERNATIVE 2
DIVERGING DIAMOND INTERCHANGE WITH R-CUTS
LA 30
(PRELIMINARY SUBJECT TO CHANGE)
(PRELIMINARY SUBJECT TO CHANGE)